http://www.adultpdf.com
Created by TIFF To PDF trial version, to remove this mark, please register this software.

Garber Surveying Service, P.A.
217 East 1st, Suite 9 Hutchinson, KS 67501

Survey for: Glen Clausen
DESCRIPTION: Portions of the Northwest quarter of Section 31, Township 19 South, Range 3 West of the 6th Principal Meridian in McPherson County, Kansas as described on the attached sheets.

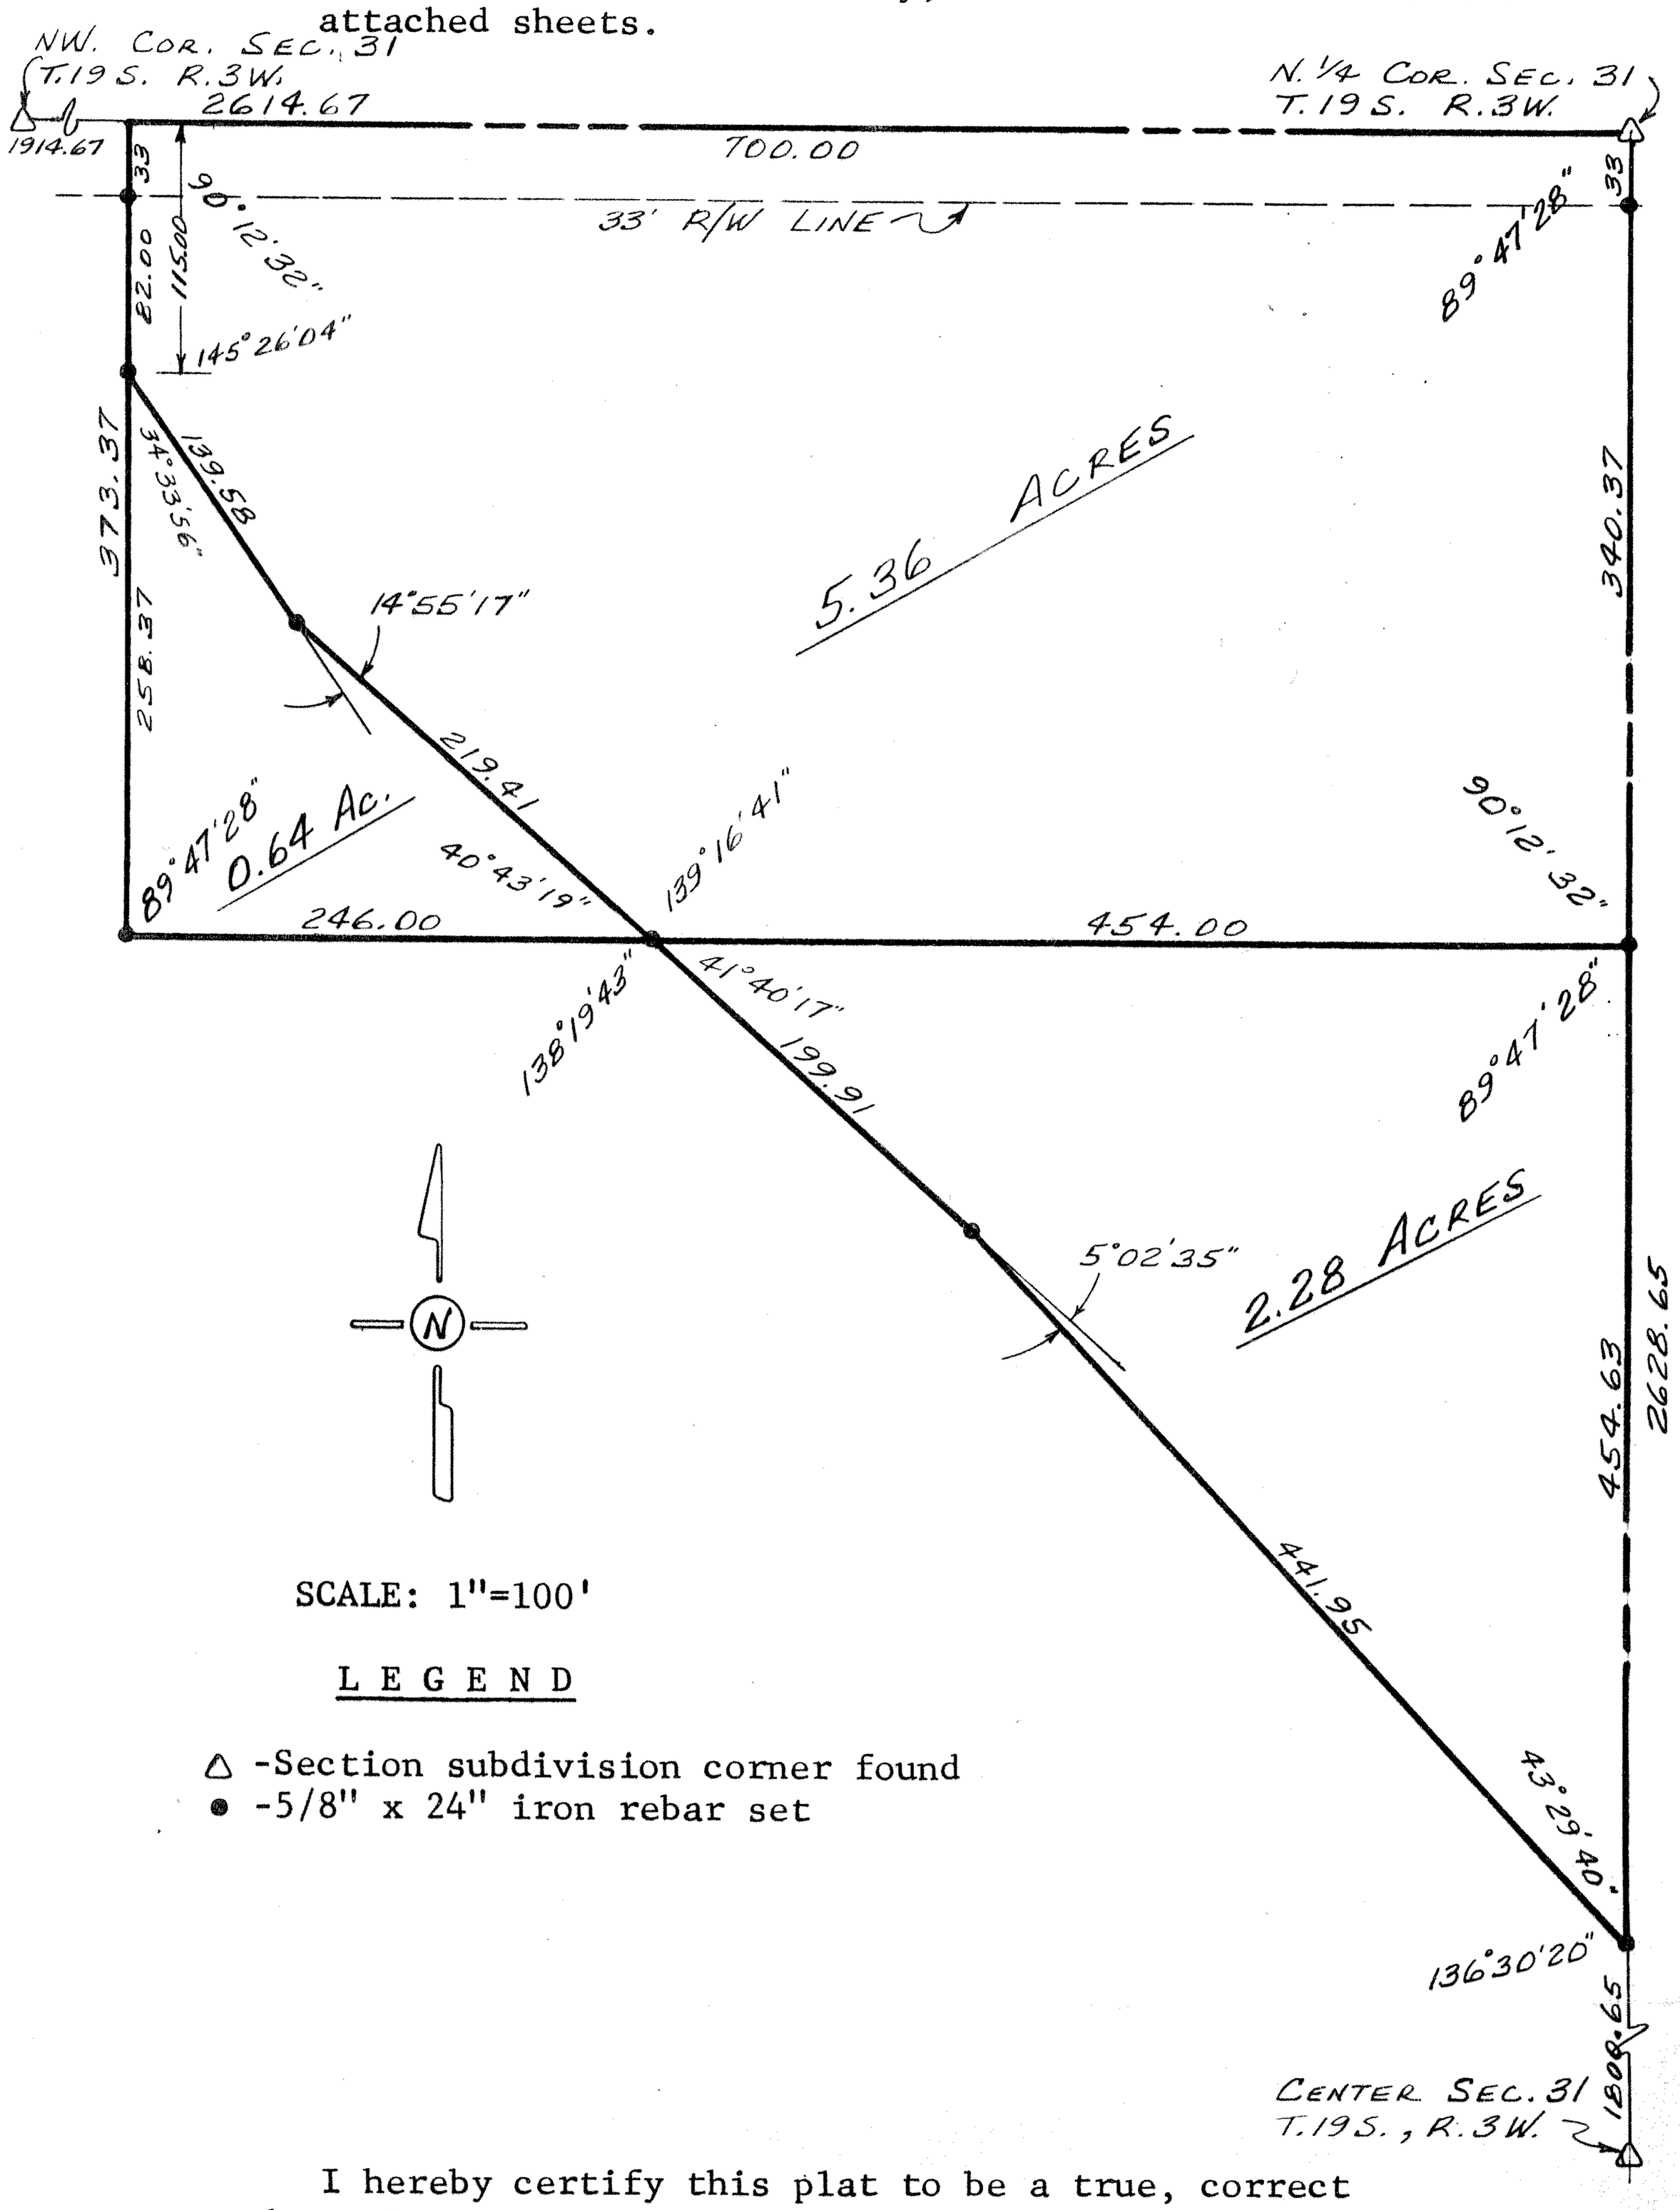

SCALE: 1"=100'

L E G E N D

△ -Section subdivision corner found
● -5/8" x 24" iron rebar set

I hereby certify this plat to be a true, correct and complete representation of the property described above and on the attached sheets, as surveyed by me, this 3rd day of May, 1984.

Daniel E. Garber RLS #683

DANIEL E. GARBER REGISTERED LS-683 KANSAS LAND SURVEYOR

Proj. No. G84-114