http://www.adultpdf.com
Created by TIFF To PDF trial version, to remove this mark, please register this software.

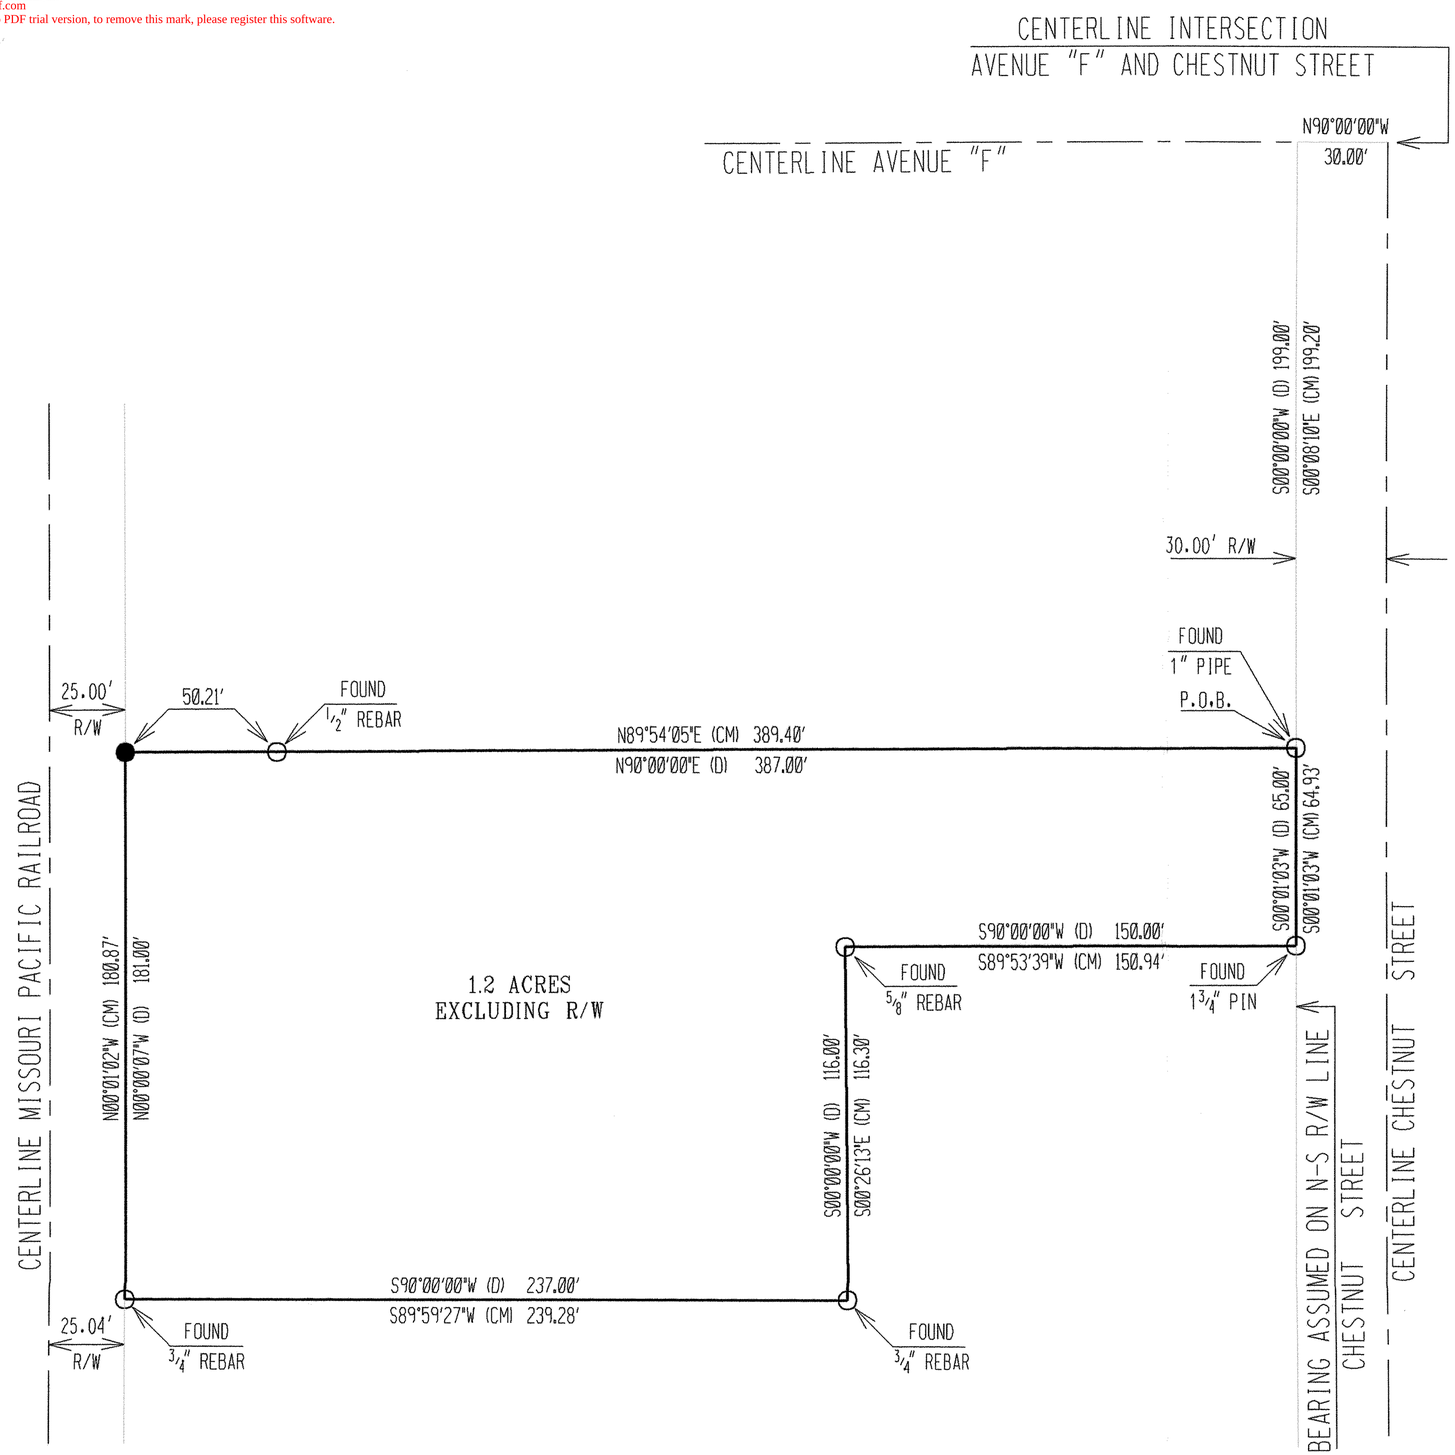

PLAT OF SURVEY

HELLER BOUNDARY SURVEYS

WILLIAM B. HELLER, R.L.S.~734 N. 1ST.ST., LINDSBORG, KS. 67456
HOME PHONE: 1-785-227-2759 ~ CELLULAR: 1-785-227-5279
e-mail: wheller@ks-usa.net

PROPERTY SURVEY FOR :
ROBERTO & EMILY J. MENDEZ
1312 S. CHESTNUT ST.
McPHERSON, KS 67460

OCTOBER 18, 2004

LEGEND

● = 1/2" X 24" REBAR W/ PLASTIC CAP SET
○ = MONUMENT FOUND
(CM) = CALCULATED & MEASURED
(D) = DEEDED
P.O.B. = POINT OF BEGINNING
R/W = RIGHT OF WAY

SCALE: 1"=50'
0 25 50 75 100