http://www.adultpdf.com
Created by TIFF To PDF trial version, to remove this mark, please register this software.

Tract of Lans in the SE. 1/4
Section 4 T19S, R3W
McPherson, Kansas

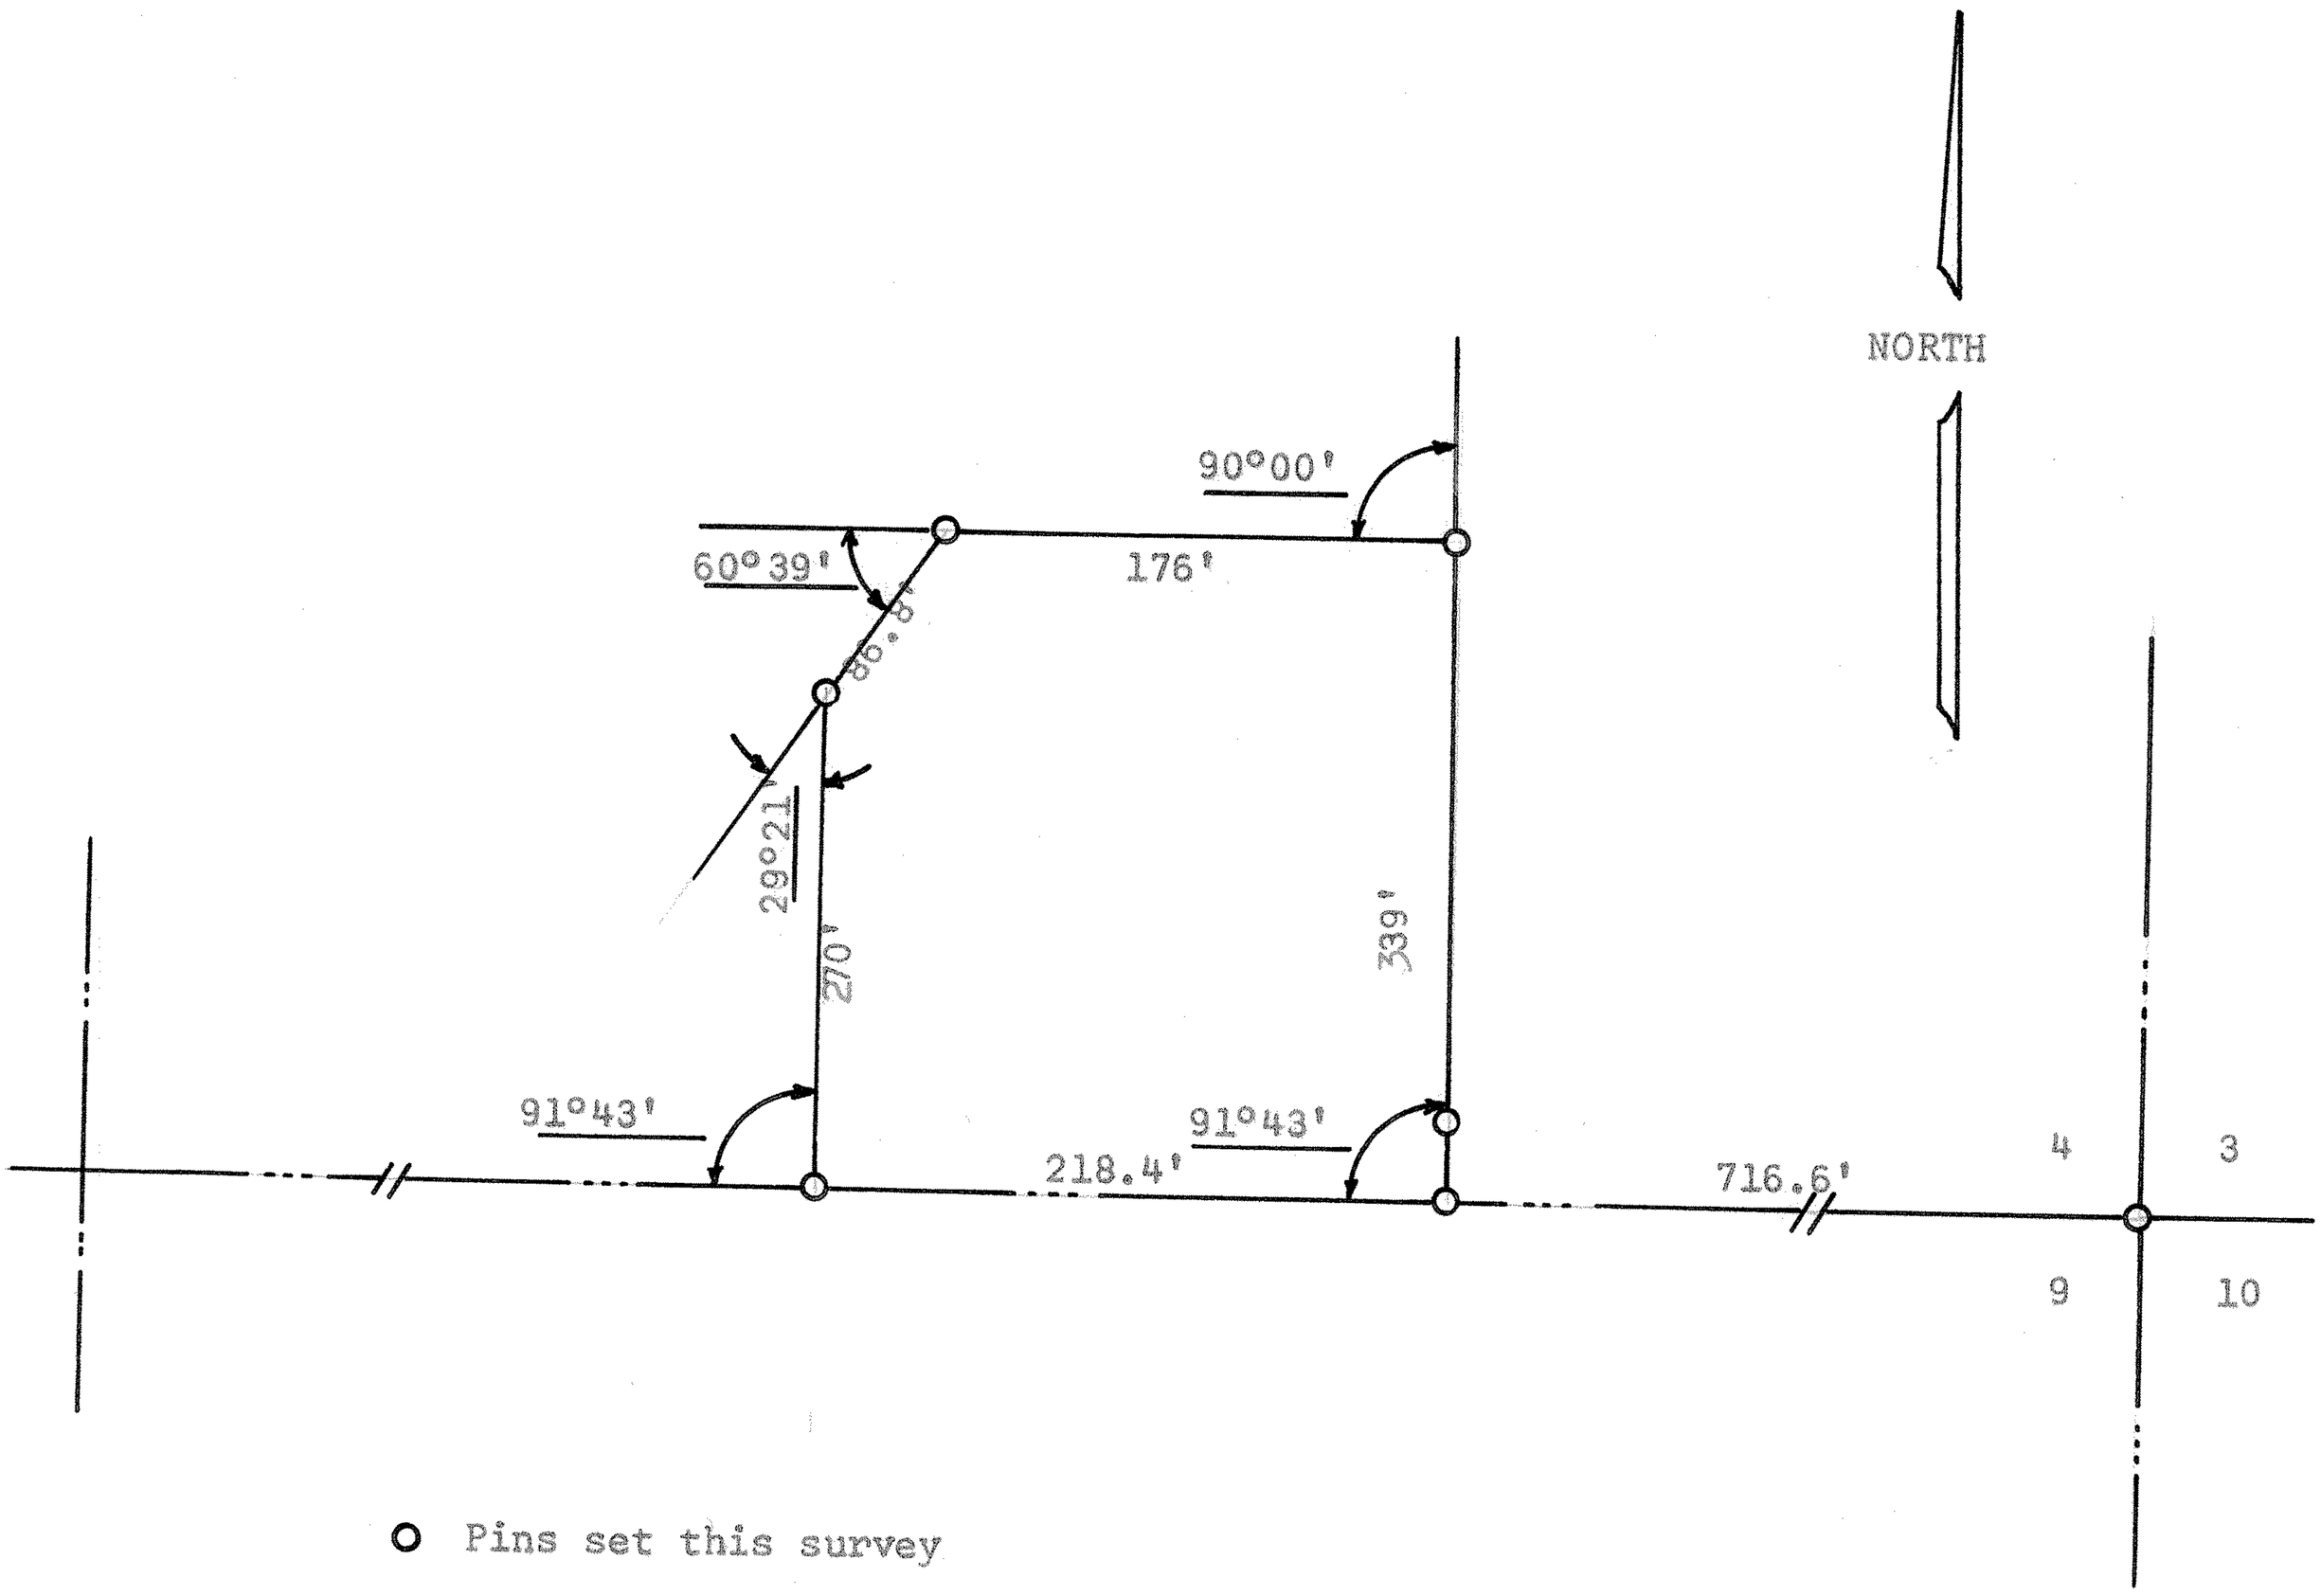

O Pins set this survey

State of Kansas)
County of McPherson) S.S.

I, Francis Rankin Professional Engineer of the State of Kansas, do hereby certify that under my supervision a survey was made in the SE. 1/4 Section 4 T19S R3W of the 6th. PM. and described as follows.

Commencing at the SE. corner of said Section 4, Thence West 716.6' feet to a point of beginning, Thence 91°43' North 339' feet, Thence 90°00'West 176' feet, Thence 60°39' Southwesterly 86.8' feet, Thence 29°21' South 270' feet to the South line of said section, Thence 91°43' East 218.4' feet to the point of beginning. The land herein described contains 1.6 Acres more or less, and the above plat is a true exhibit of said survey as far as it is known to me.

Survey called for by Wilbert Martinson

Signed this 16 Day of April, 1968

Francis Rankin
Professional Engineer
McPherson, Kansas

F. R. RANKIN
LICENSED
799
KANSAS
PROFESSIONAL ENGINEER

MICROFILM