http://www.adultpdf.com
Created by TIFF To PDF trial version, to remove this mark, please register this software.

PLAT OF SURVEY

HELLER BOUNDARY SURVEYS

WILLIAM B. HELLER, R.L.S.~734 N. 1ST.ST., LINDSBORG, KS. 67456
HOME PHONE: 1-785-227-2759 ~ CELLULAR: 1-785-227-5279
e-mail: wheller@ks-usa.net

RONALD DEAN & DAWN ANN ERICKSON
1770 15 TH AVE.
MCPHERSON, KS 67460
APRIL 20, 2004

PARCEL LOCATED IN: S.W. 1/4,
SECTION 4, TOWNSHIP 19 SOUTH, RANGE 3 WEST

LEGEND

▲ = SECTION CORNER MONUMENT FOUND
● = 1/2" X 24' REBAR W/ PLASTIC CAP SET
R/W = RIGHT OF WAY
℄ = SECTION LINE
PL = PROPERTY LINE
P.O.B. = POINT OF BEGINNING

SCALE: 1"=200'

0 100 200 300 400

BEARINGS ASSUMED
ON E. - W. SECTION LINE
BETWEEN THE S. QTR. CORNER
AND S.W. CORNER OF
SECTION 4, T19S-R3W

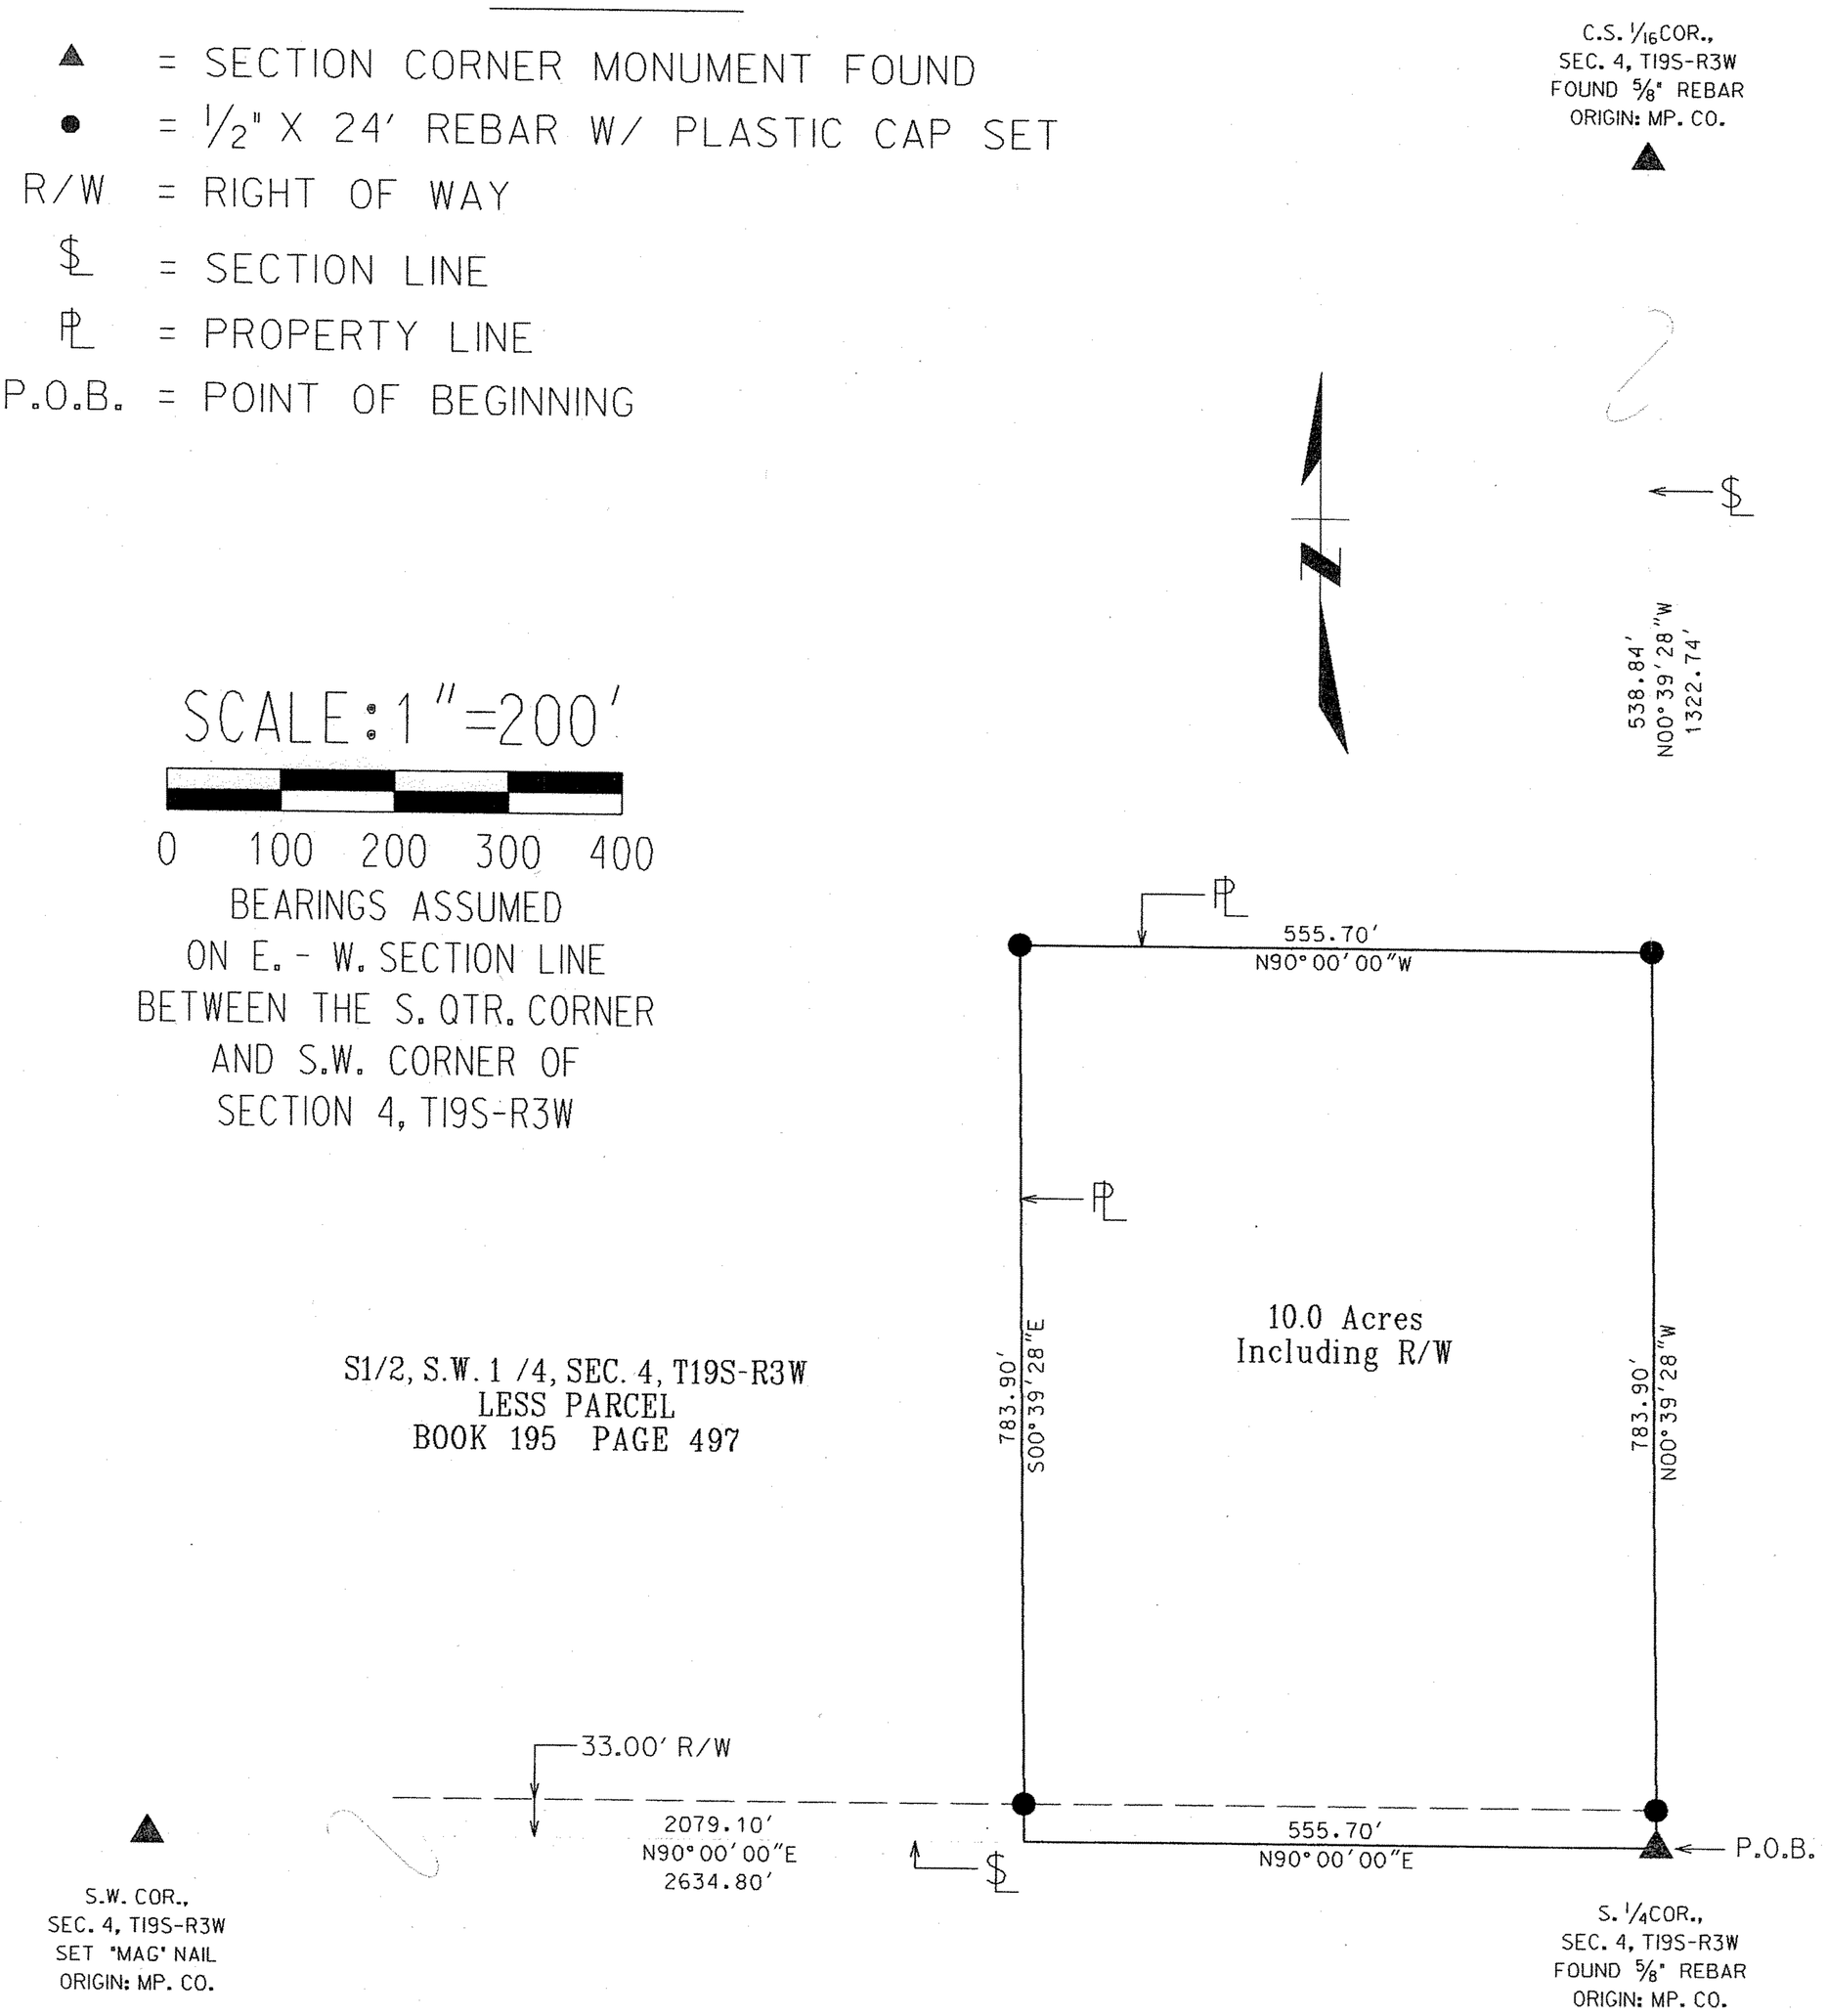

S1/2, S.W. 1 /4, SEC. 4, T19S-R3W
LESS PARCEL
BOOK 195 PAGE 497