http://www.adultpdf.com
Created by TIFF TO PDF trial version, to remove this mark, please register this software.

Survey for: Harold Martin
By: Garber Surveying Service, P.A.
217 East First Avenue, Suite 9
Hutchinson, Kansas 67501
Phone 316-665-7032

DESCRIPTION: Survey of parts of the Southwest quarter of Section 9, Township 19 South, Range 3 West of the 6th Principal Meridian in McPherson County, Kansas as more particularly described on the attached sheets.

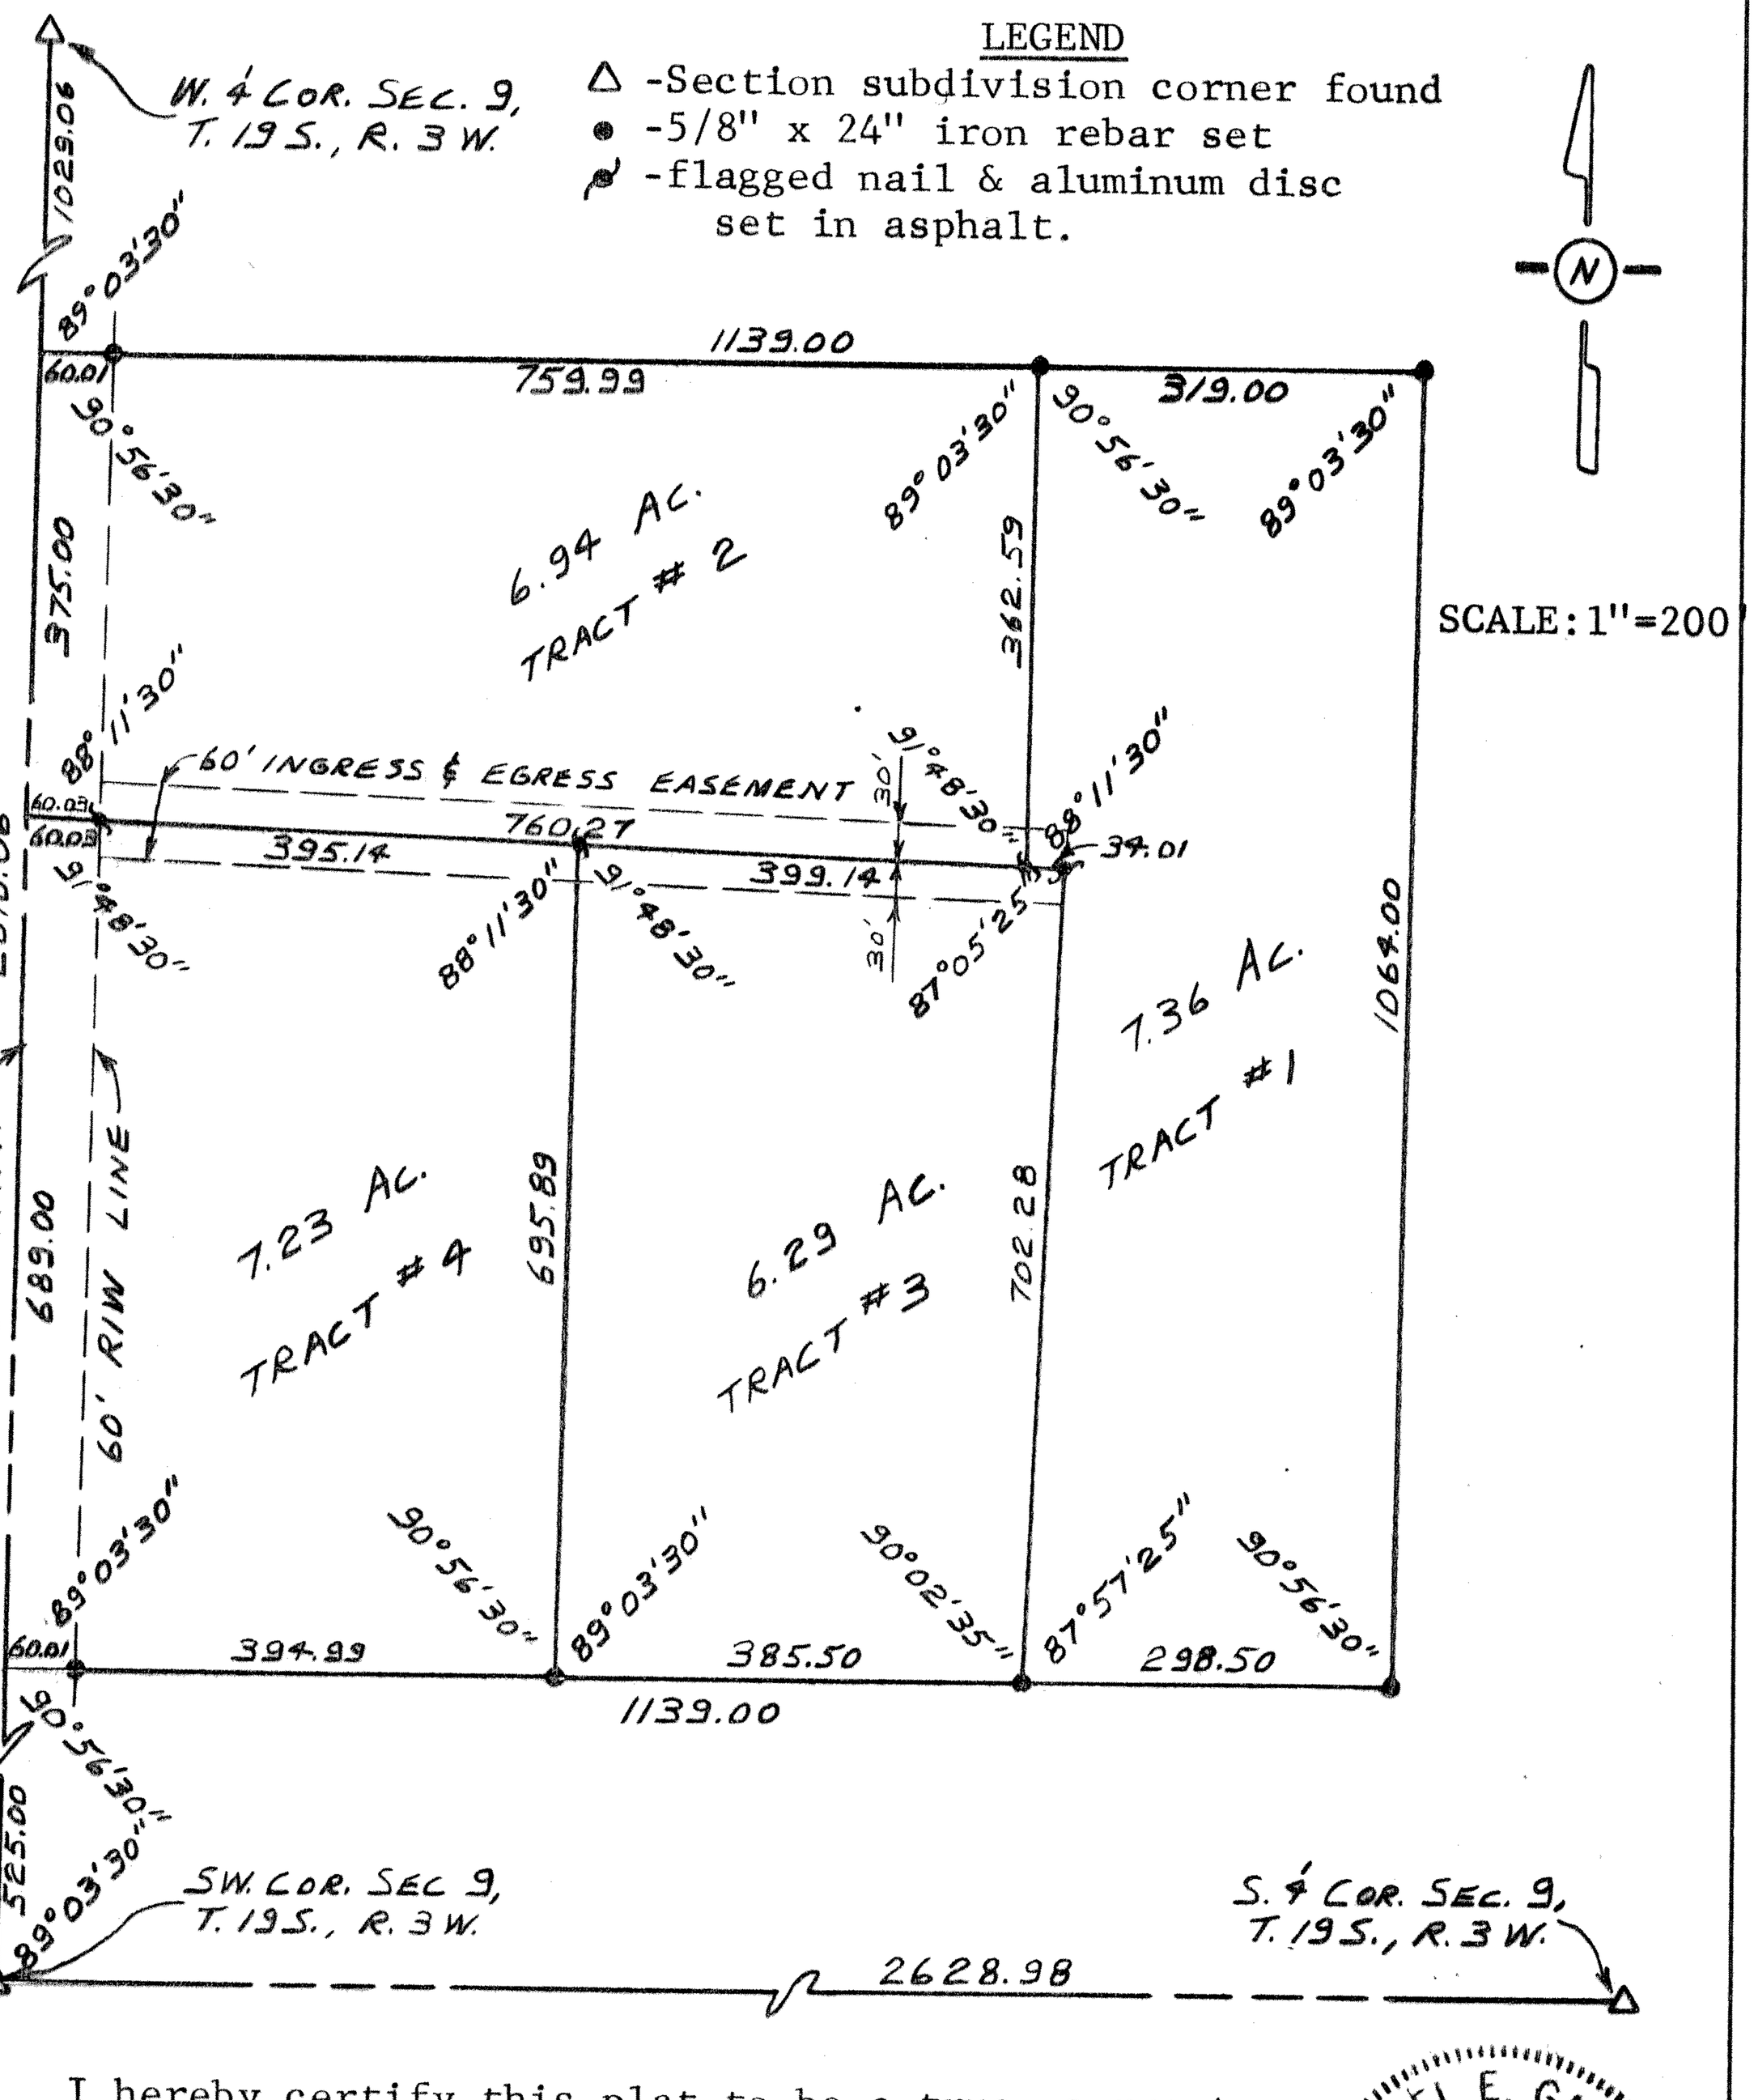

I hereby certify this plat to be a true, correct and complete representation of the property described above and on the attached sheets, as surveyed be me, this 18th day of November, 1982.

Daniel E. Garber RLS

DANIEL E. GARBER REGISTERED LS-683 KANSAS LAND SURVEYOR

G82-153