http://www.adultpdf.com
Created by TIFF To PDF trial version, to remove this mark, please register this software

Survey of Section 10, T19S- R4W
McPherson, Kansas

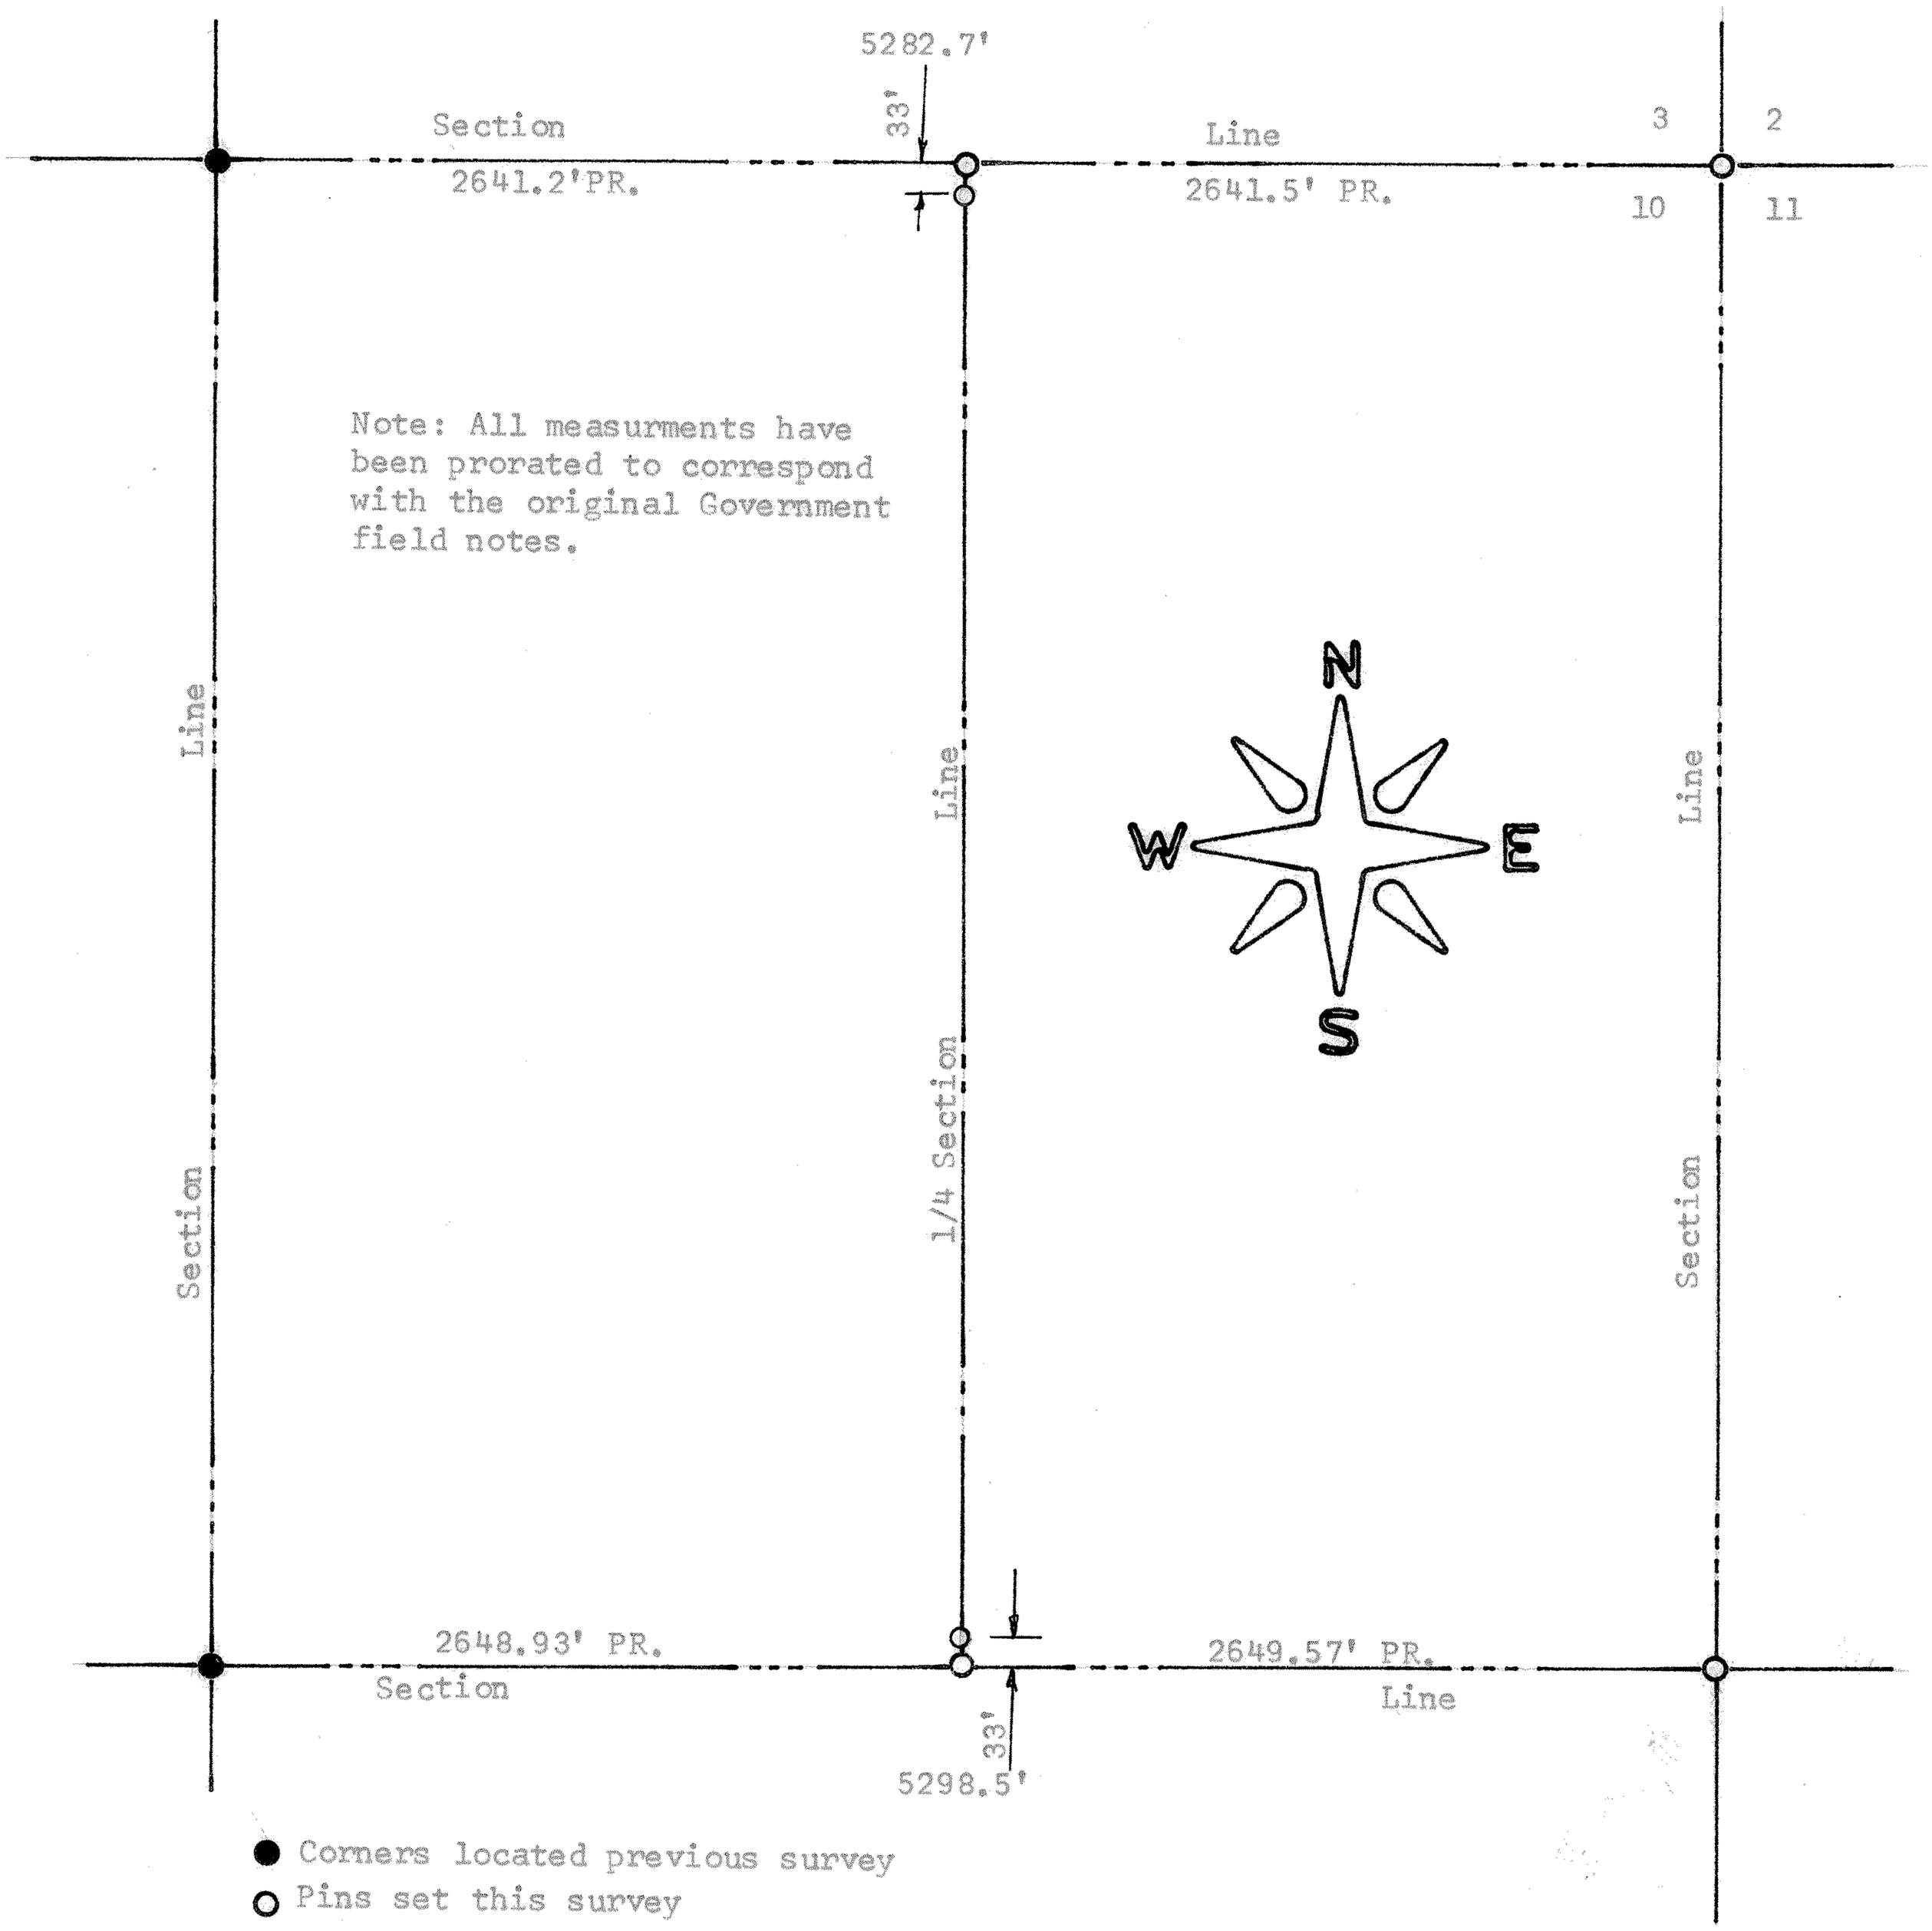

State of Kansas)
County of McPherson) S.S.

I, F.R. Rankin, County Engineer of McPherson, Kansas do here by certify that under my supervision a survey was made of Section 10 T19S - R4W of the 6th. P.M. to establish the North and South 1/4 Section line thru said Section 10 and the above plat is a true exhibit of said survey as far as it is known to me.

Survey called for by Eddie Fritzler

Signer thes 7 day May, 1971

F.R. Rankin
County Engineer
McPherson, Kansas

F. R. RANKIN
LICENSED
799
KANSAS
PROFESSIONAL ENGINEER

MICROFILM