http://www.adultpdf.com
Created by TIFF To PDF trial version, to remove this mark, please register this software.

A SURVEY IN THE NW1/4, SECTION 29, T19S, R4W
MCPHERSON COUNTY, KANSAS

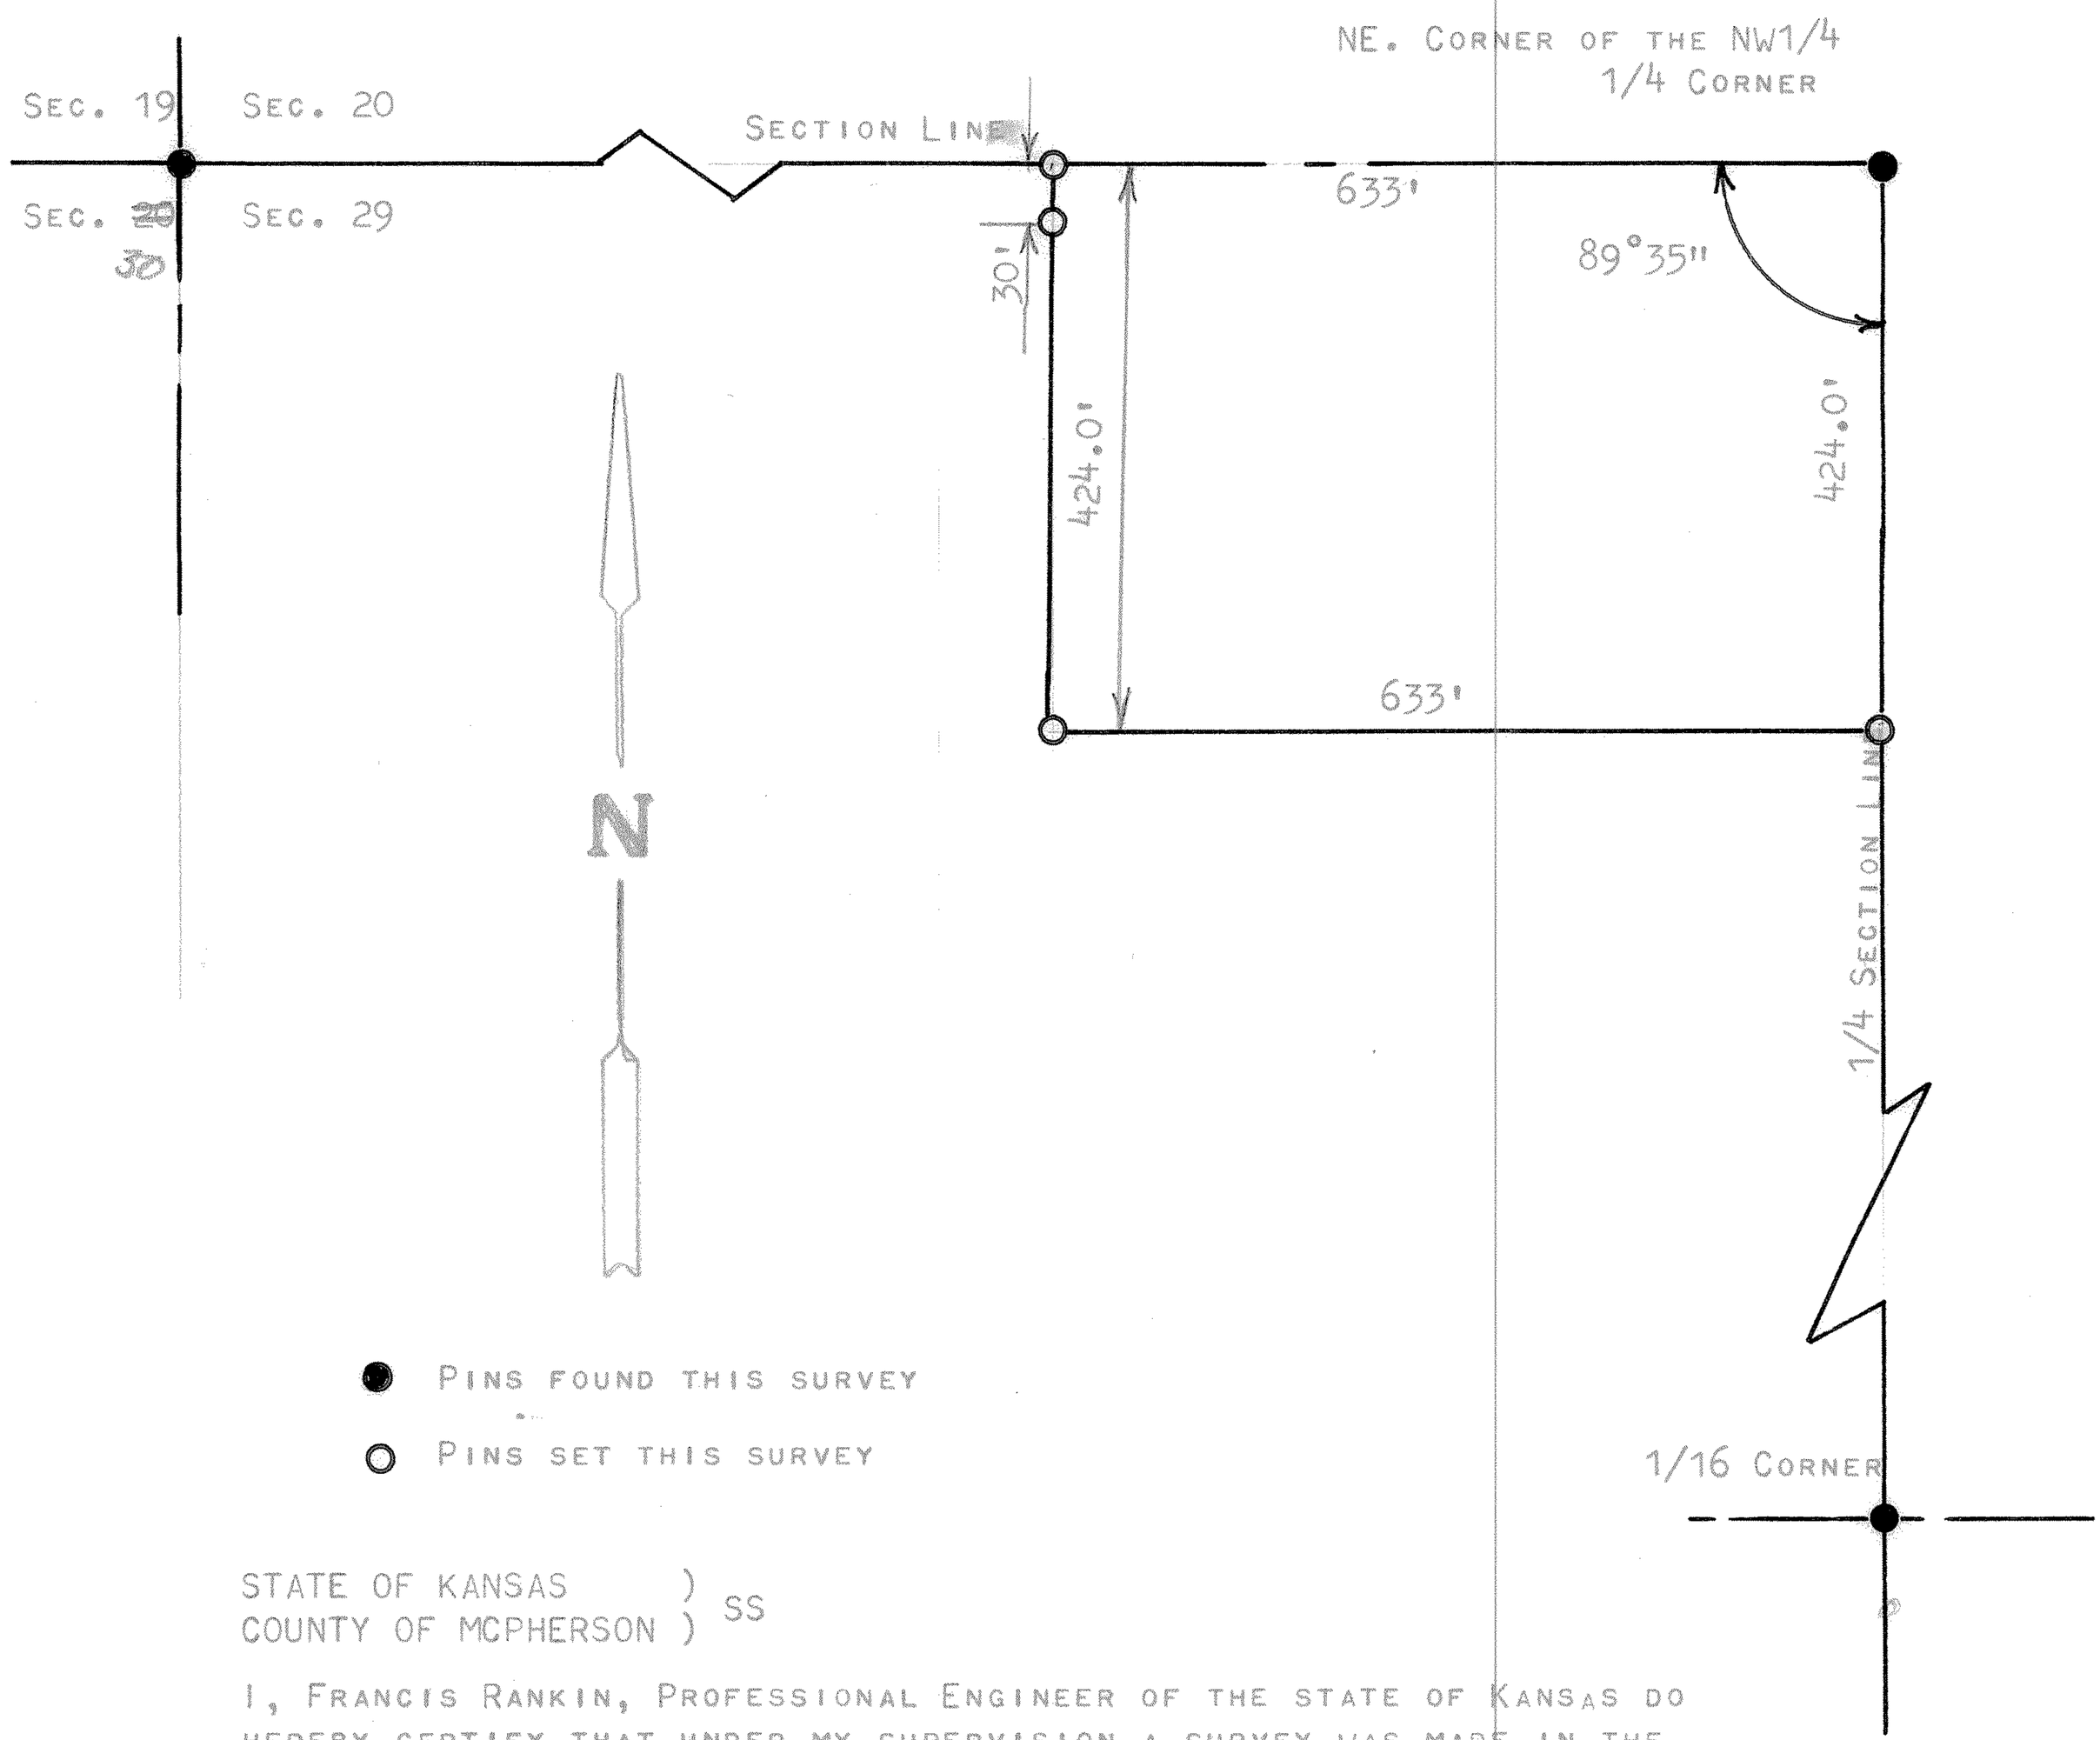

STATE OF KANSAS)
COUNTY OF MCPHERSON) SS

I, FRANCIS RANKIN, PROFESSIONAL ENGINEER OF THE STATE OF KANSAS DO HEREBY CERTIFY THAT UNDER MY SUPERVISION A SURVEY WAS MADE IN THE NW1/4, SECTION 29, T19S-R4W OF THE 6TH. P.M. AND DESCRIBED AS FOLLOWS:

BEGINNING AT THE NE. CORNER OF THE NW1/4, OF SAID SECTION 29, T19S-R4W; THENCE WEST ON SECTION LINE 633.0 FEET; THENCE SOUTH PARALLEL WITH EAST 1/4 SECTION LINE 424.0 FEET; THENCE EAST PARALLEL WITH SECTION LINE AND TO 1/4 SECTION LINE 633.0 FEET; THENCE NORTH ON SECTION LINE 424.0 FEET TO PLACE OF BEGINNING, SAID TRACT OF LAND CONTAINS 6.2 ACRES MORE OR LESS, AND THAT THE ACCOMPANYING PLAT IS A TRUE EXHIBIT OF SAID SURVEY AS FAR AS IT IS KNOWN TO ME.

SURVEY CALLED FOR BY WAYNE KILLION

SIGNED THIS 14 DAY OF OCTOBER, 1968

F. R. Rankin

FRANCIS RANKIN
PROFESSIONAL ENGINEER
MCPHERSON, KANSAS

F. R. RANKIN
LICENSED
799
KANSAS
PROFESSIONAL ENGINEER