http://www.adultpdf.com
Created by TIFF To PDF trial version, to remove this mark, please register this software.

SURVEY OF STORAGE WELL LOCATIONS IN THE
NW 1/4, SECTION 29, T19S, R4W,
MCPHERSON COUNTY, KANSAS

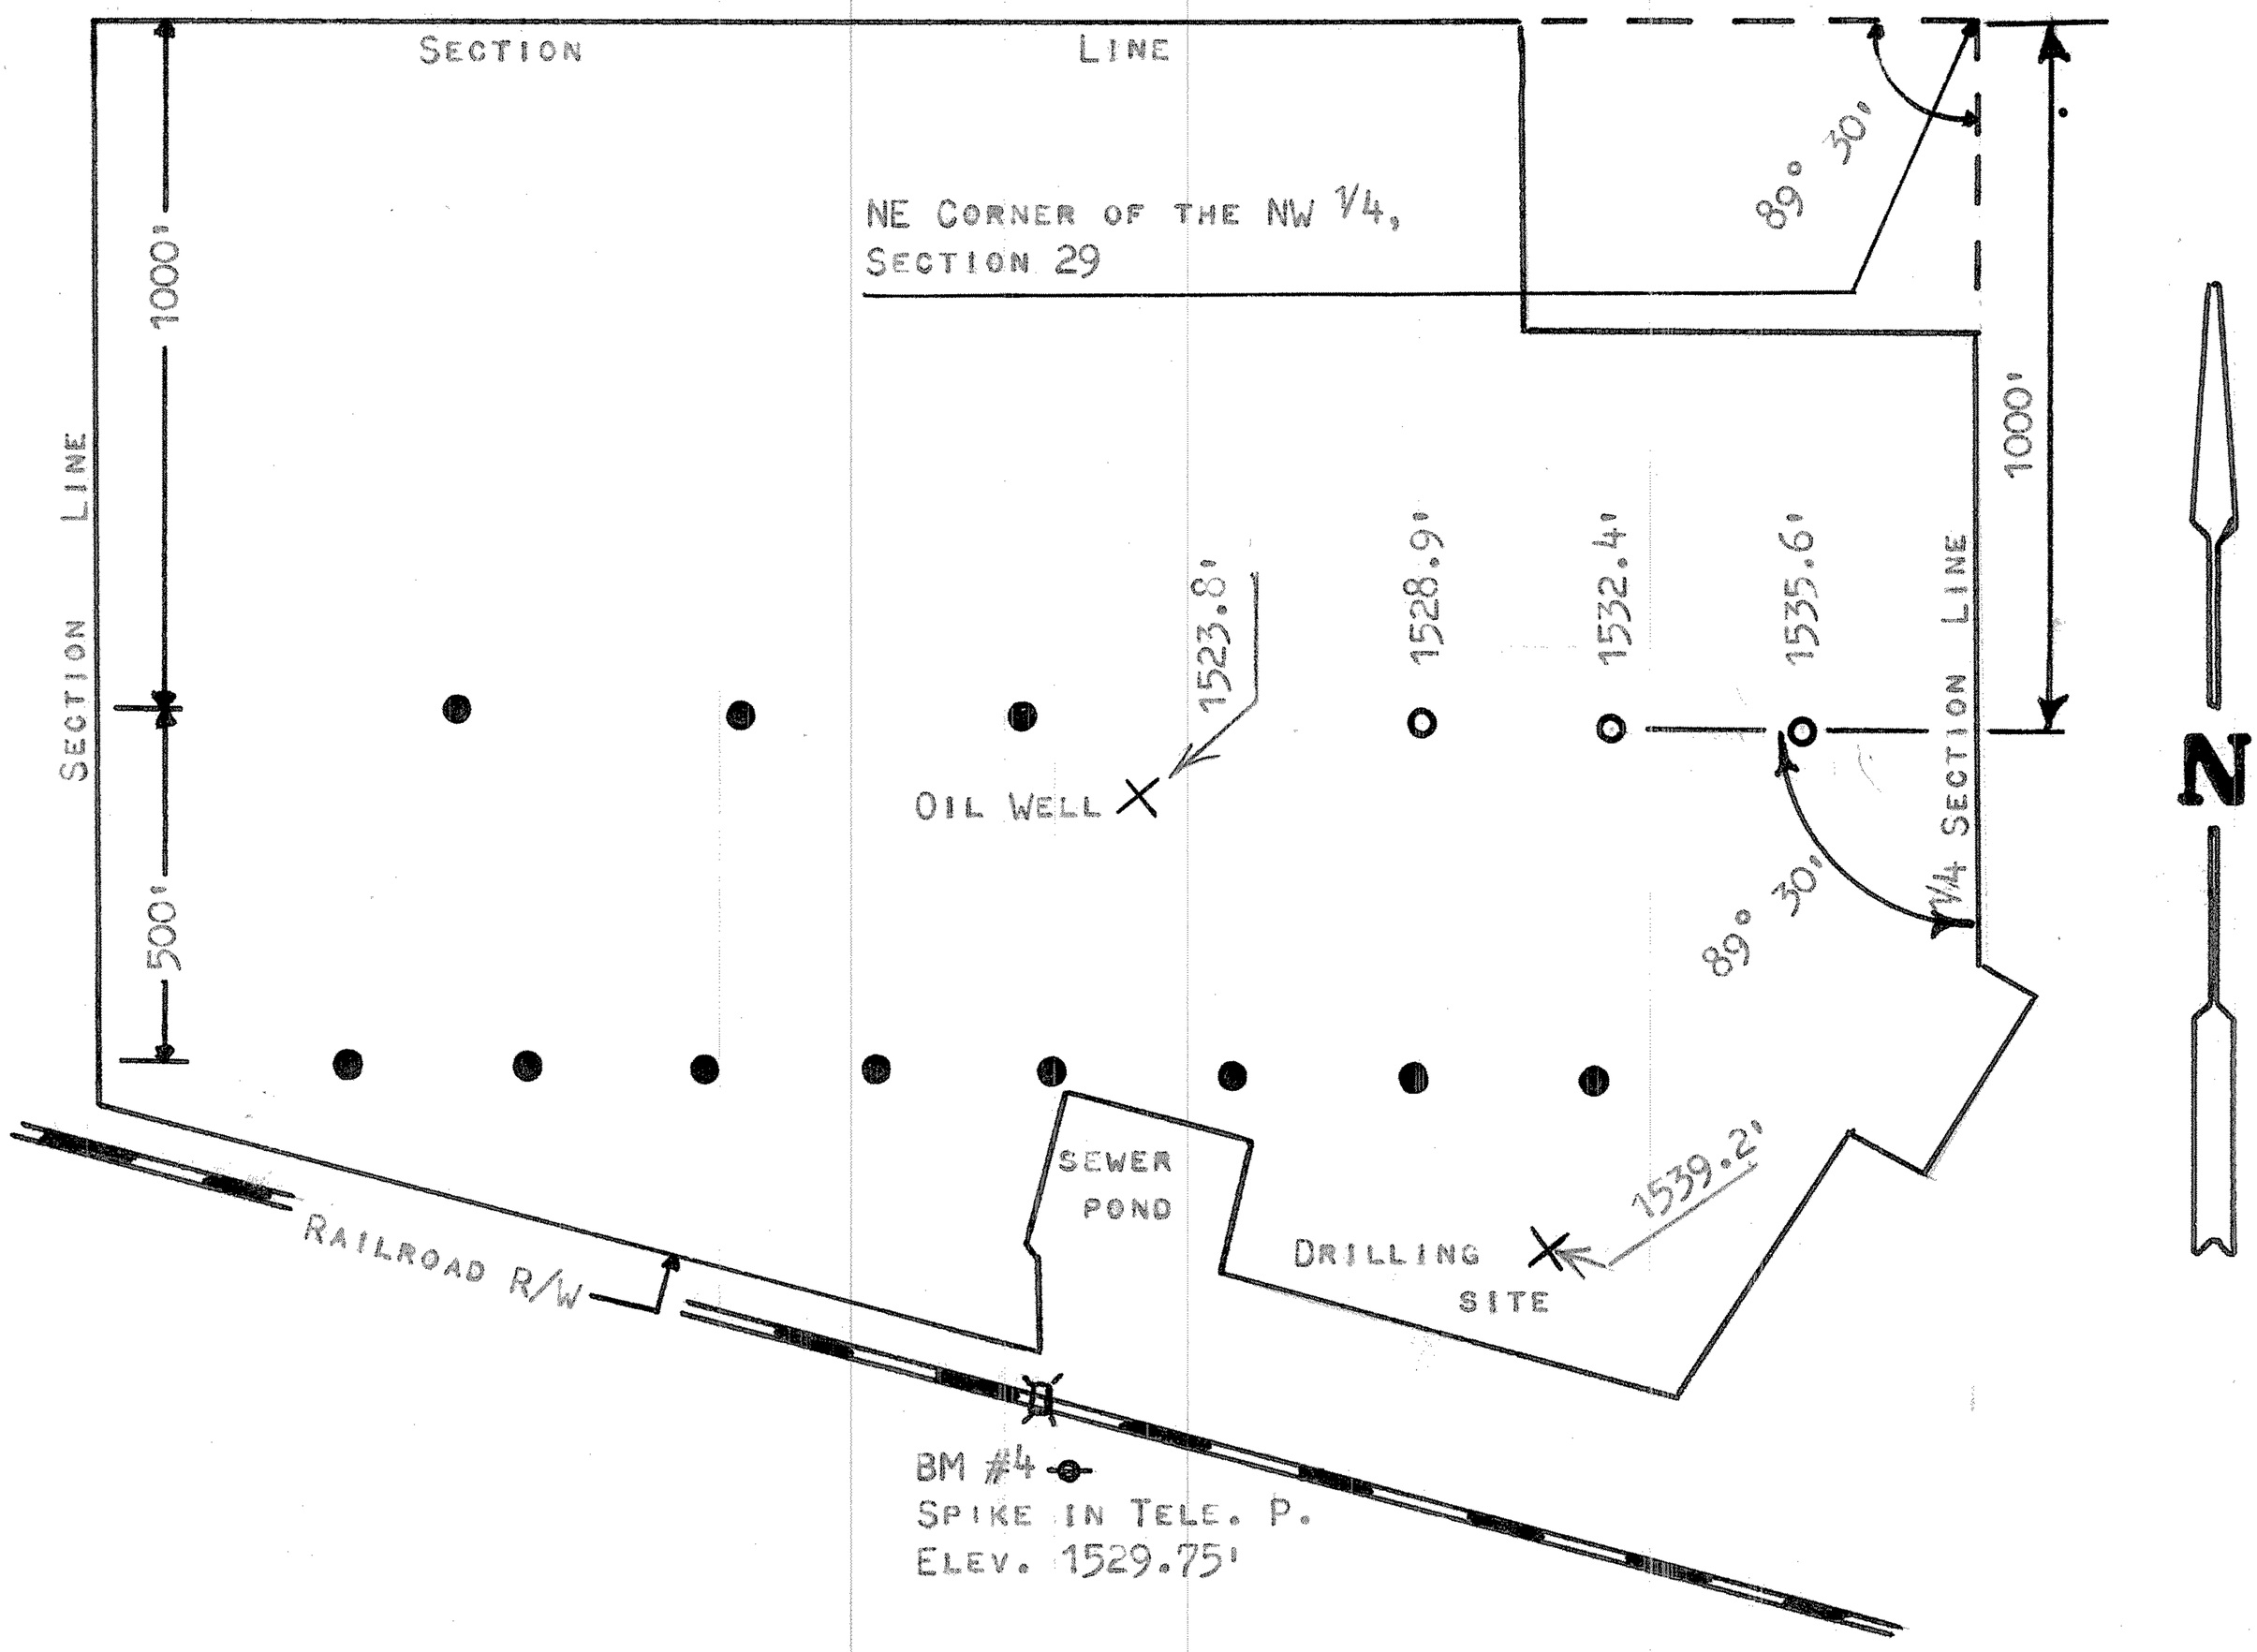

● EXISTING WELLS

○ NEW WELLS

STATE OF KANSAS)
COUNTY OF MCPHERSON) SS

I, FRANCIS RANKIN, COUNTY ENGINEER OF MCPHERSON COUNTY, KANSAS, DO HEREBY CERTIFY THAT UNDER MY SUPERVISION A SURVEY OF WELL LOCATIONS AND ELEVATIONS WAS MADE IN THE NW 1/4 OF SECTION 29, T19S, R3W OF THE 6TH P.M. AND THAT THE ABOVE PLAT IS A TRUE EXHIBIT OF SAID SURVEY AS FAR AS IT IS KNOWN TO ME.

SURVEY CALLED FOR BY MELLON.

SIGNED THIS 18 DAY OF JUNE, 1973.

F. R. RANKIN LICENSED 799 KANSAS PROFESSIONAL ENGINEER

F. R. Rankin P.E.
F. R. RANKIN
COUNTY ENGINEER
MCPHERSON COUNTY, KANSAS

MICROFILM