http://www.adultpdf.com
Created by TIFF To PDF trial version, to remove this mark, please register this software.

A SURVEY IN BLOCK 3
CONWAY, KANSAS

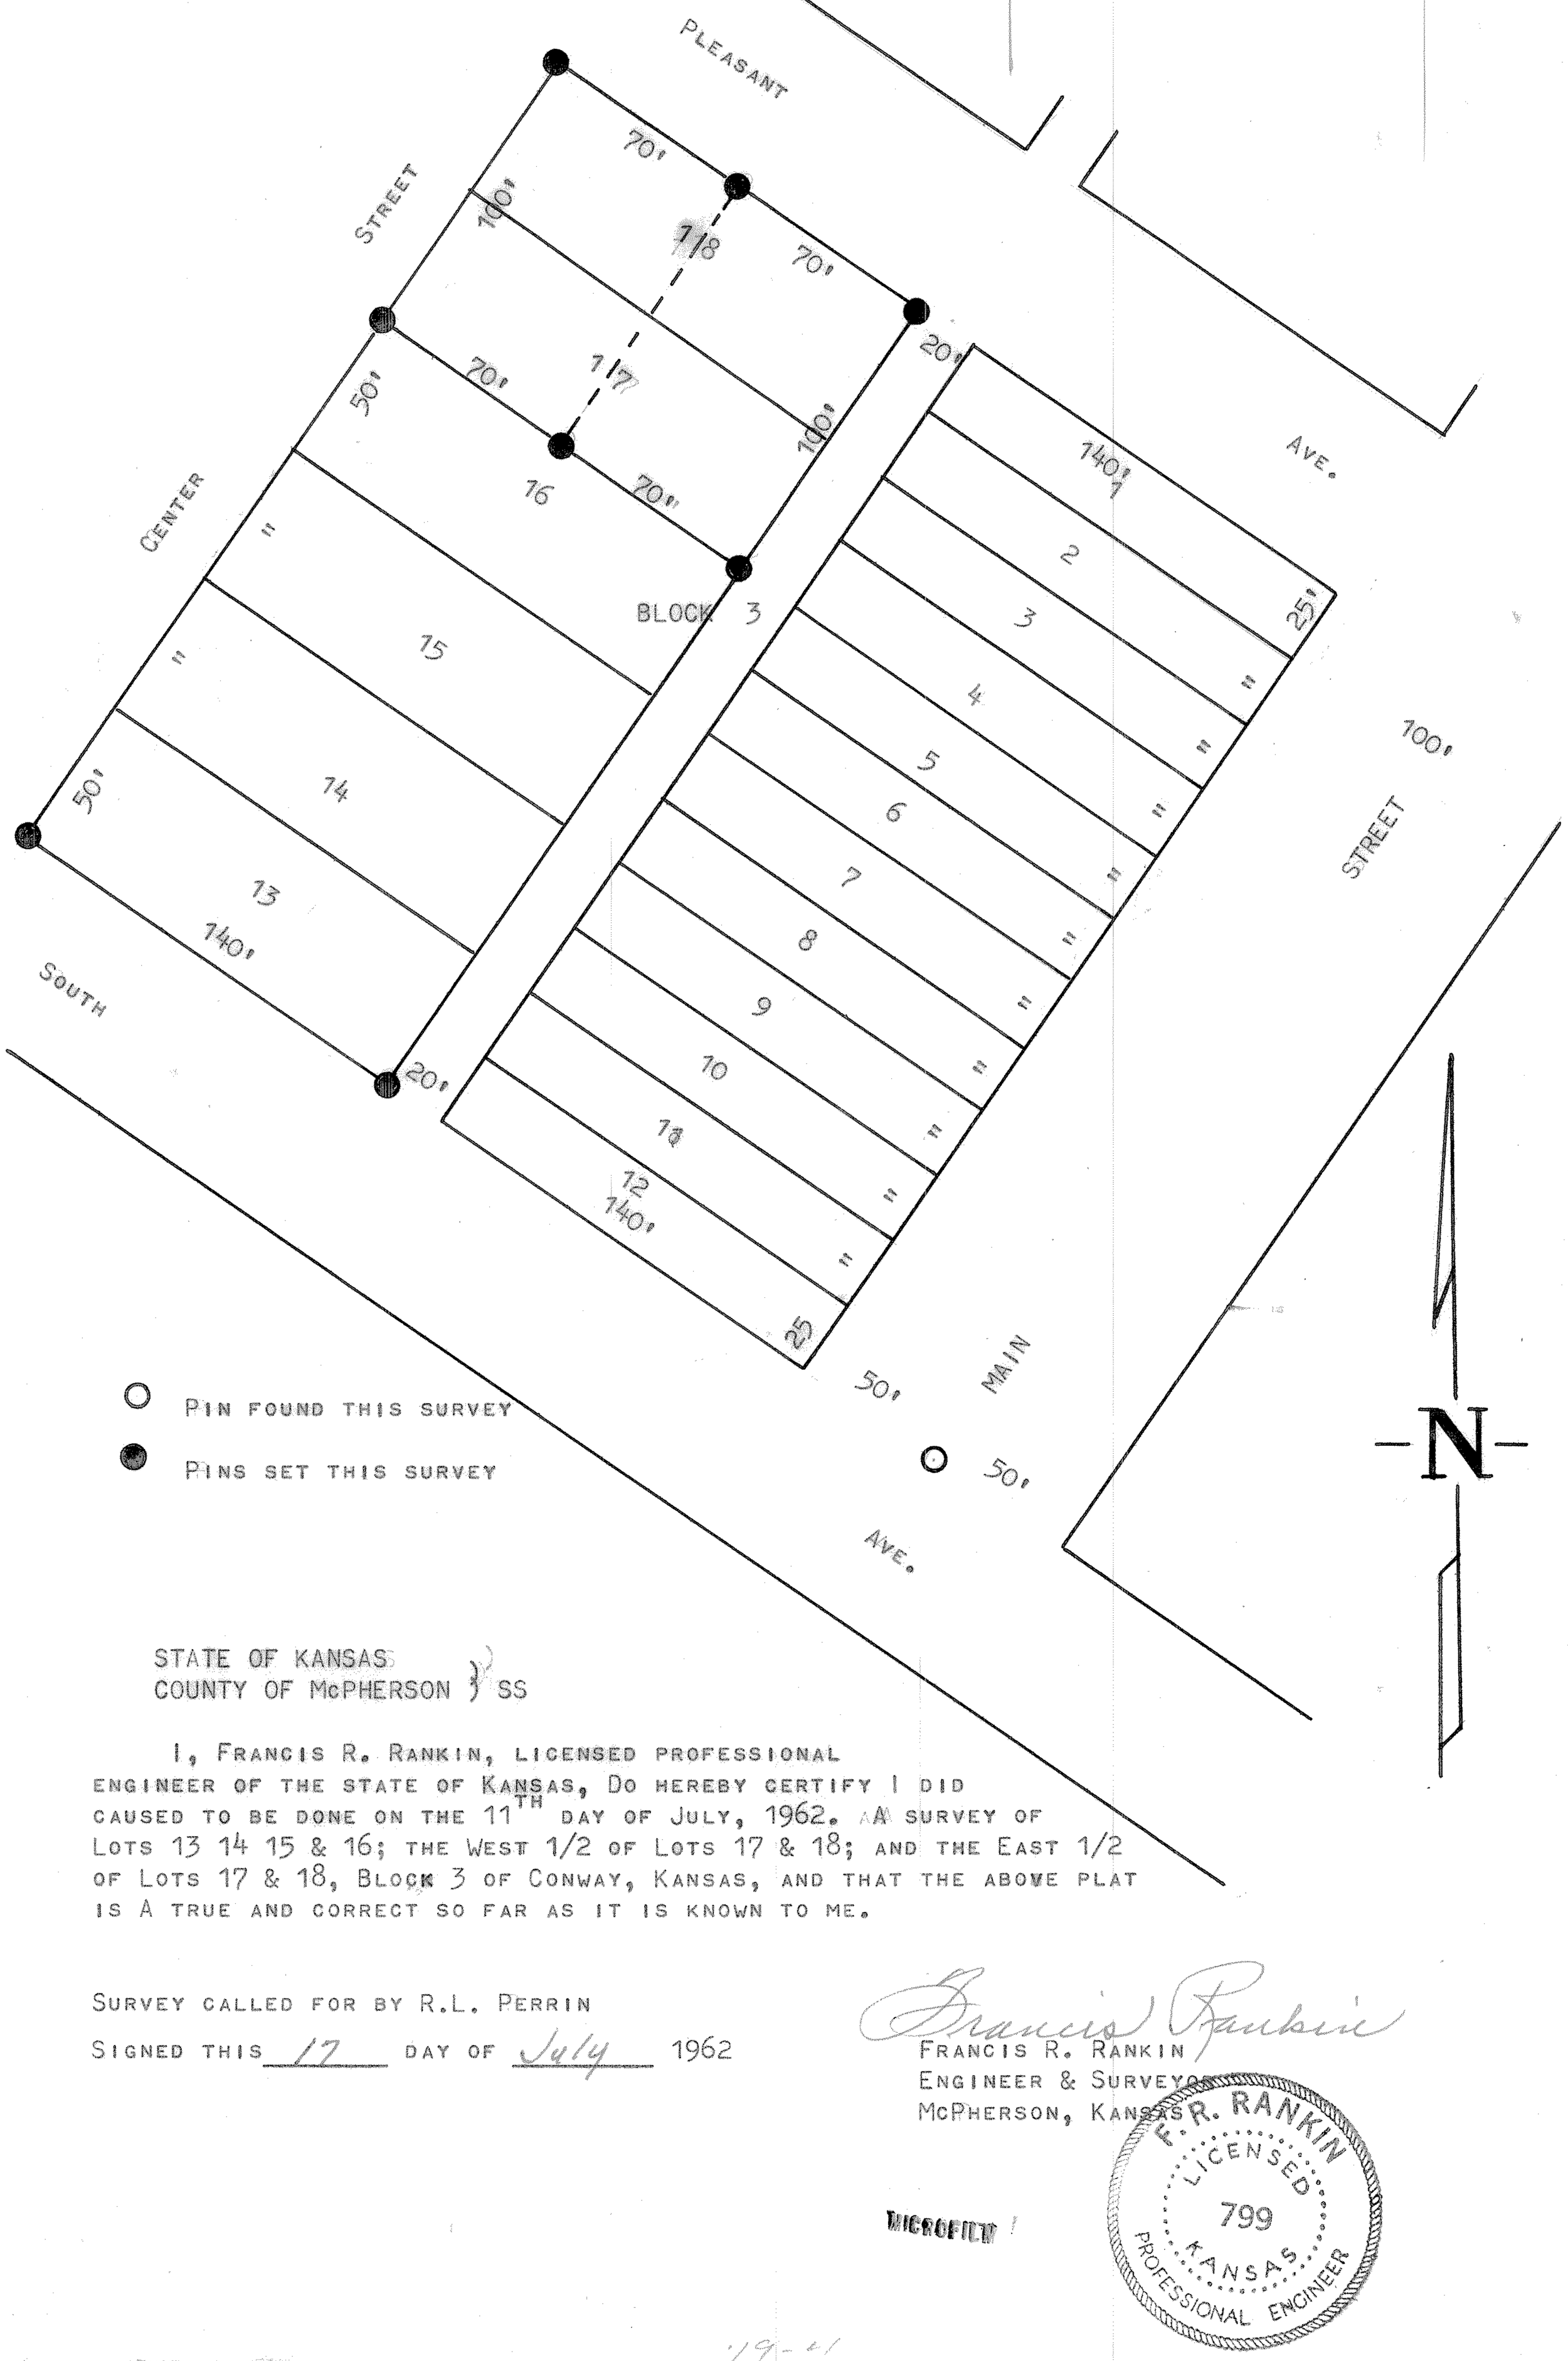

STATE OF KANSAS
COUNTY OF McPHERSON } SS

I, FRANCIS R. RANKIN, LICENSED PROFESSIONAL ENGINEER OF THE STATE OF KANSAS, DO HEREBY CERTIFY I DID CAUSED TO BE DONE ON THE 11TH DAY OF JULY, 1962. A SURVEY OF LOTS 13 14 15 & 16; THE WEST 1/2 OF LOTS 17 & 18; AND THE EAST 1/2 OF LOTS 17 & 18, BLOCK 3 OF CONWAY, KANSAS, AND THAT THE ABOVE PLAT IS A TRUE AND CORRECT SO FAR AS IT IS KNOWN TO ME.

SURVEY CALLED FOR BY R.L. PERRIN

SIGNED THIS 17 DAY OF July 1962

Francis Rankin
FRANCIS R. RANKIN
ENGINEER & SURVEYOR
McPHERSON, KANSAS

F. R. RANKIN
LICENSED
799
KANSAS
PROFESSIONAL ENGINEER

MICROFILM

19-41