http://www.adultpdf.com
Created by TIFF To PDF trial version, to remove this mark, please register this software

Garber
Surveying Service, P.A.
217 East 1st, Suite 9 Hutchinson, KS 67501

Survey for: Gary Wokaty
DESCRIPTION: Mortgage survey of a tract of land located in the Southwest quarter of Section 7, Township 19 South, Range 4 West of the 6th Principal Meridian in McPherson County, Kansas as described on the attached sheet.

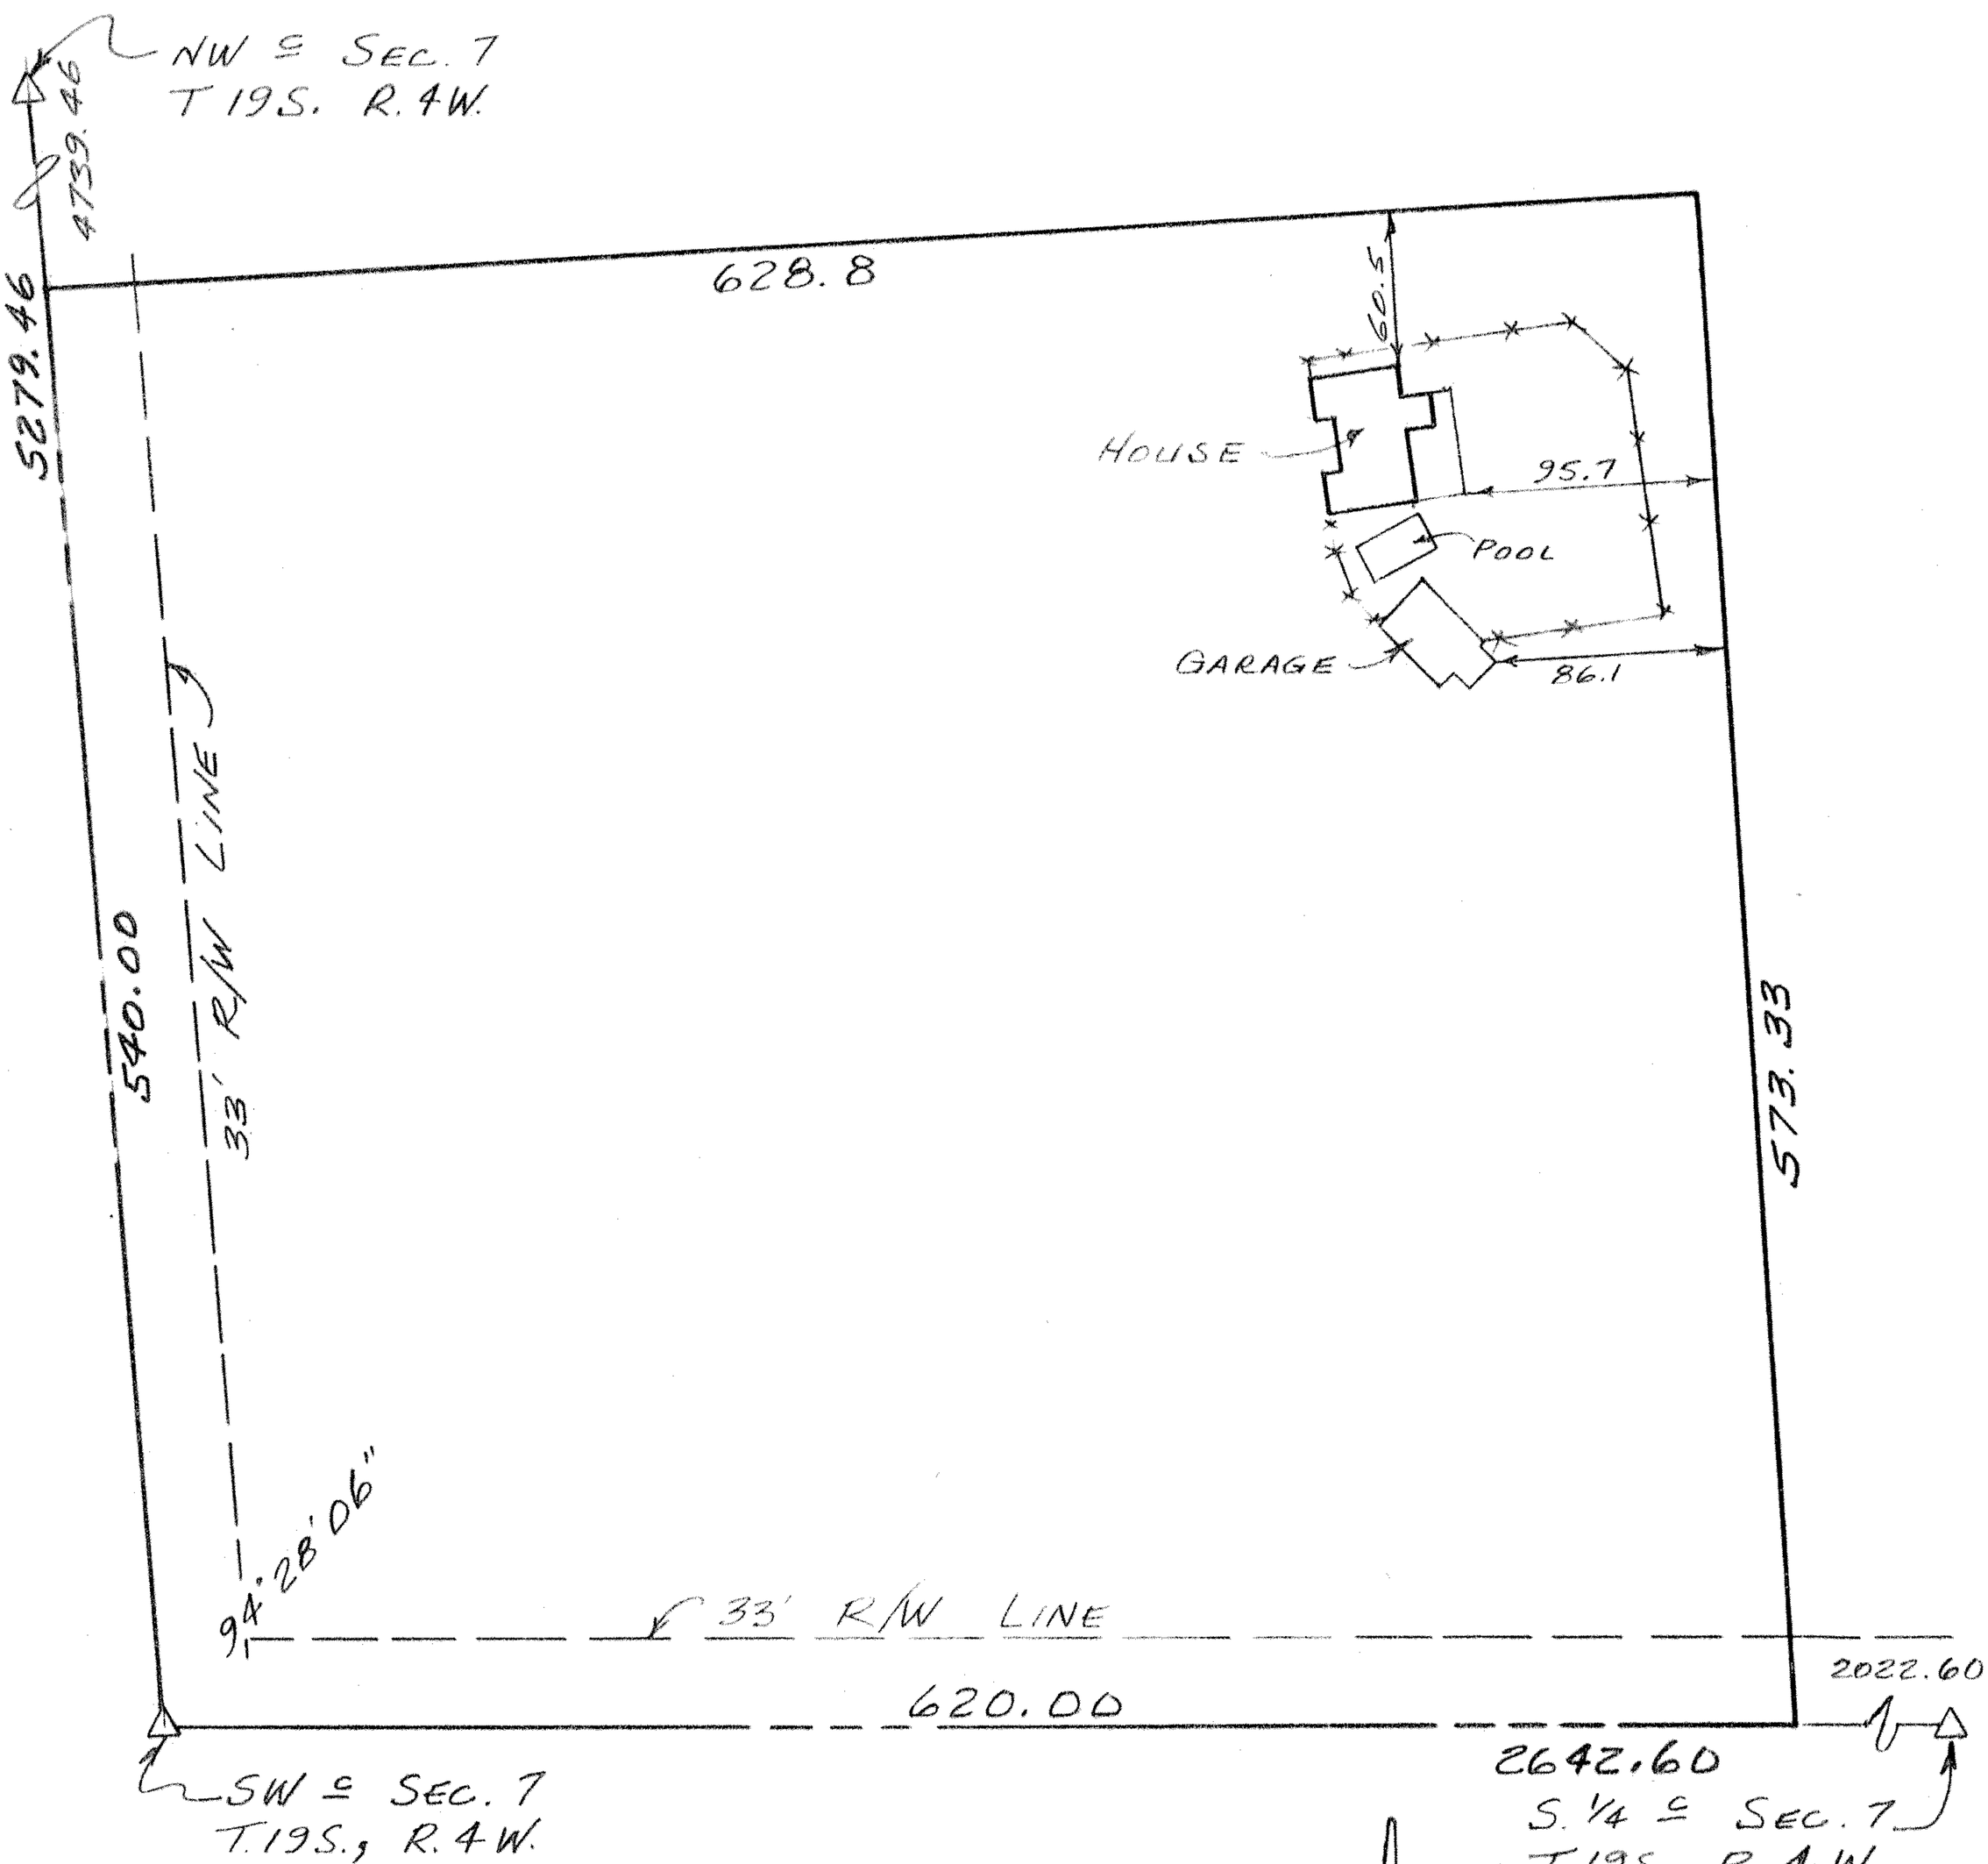

LEGEND

△ - Section subdivision corner found

Scale: 1"=100'

I hereby certify this plat to be a true, correct and complete representation of the property described above and on the attached sheet and the improvements located thereon and that there are no encroachments or overlaps either way across property lines, as surveyed by me, this 6th day of June, 1984.

DANIEL E. GARBER REGISTERED LS-683 KANSAS LAND SURVEYOR

Daniel E. Garber RLS #683

G84-177