http://www.adultpdf.com
Created by TIFF To PDF trial version, to remove this mark, please register this software.

PLAT OF SURVEY

HELLER BOUNDARY SURVEYS

WILLIAM B. HELLER, R.L.S.~734 N. 1ST.ST., LINDSBORG, KS. 67456
HOME PHONE: 1-785-227-2759 ~ CELLULAR: 1-785-227-5279
e-mail: wheller@ks-usa.net

DAVID L. DOSSETT
1674 8TH AVE.
McPHERSON, KS 67460
JUNE 6, 2004

PARCEL LOCATED IN: N.W. 1/4,
SECTION 9, TOWNSHIP 19 SOUTH, RANGE 4 WEST

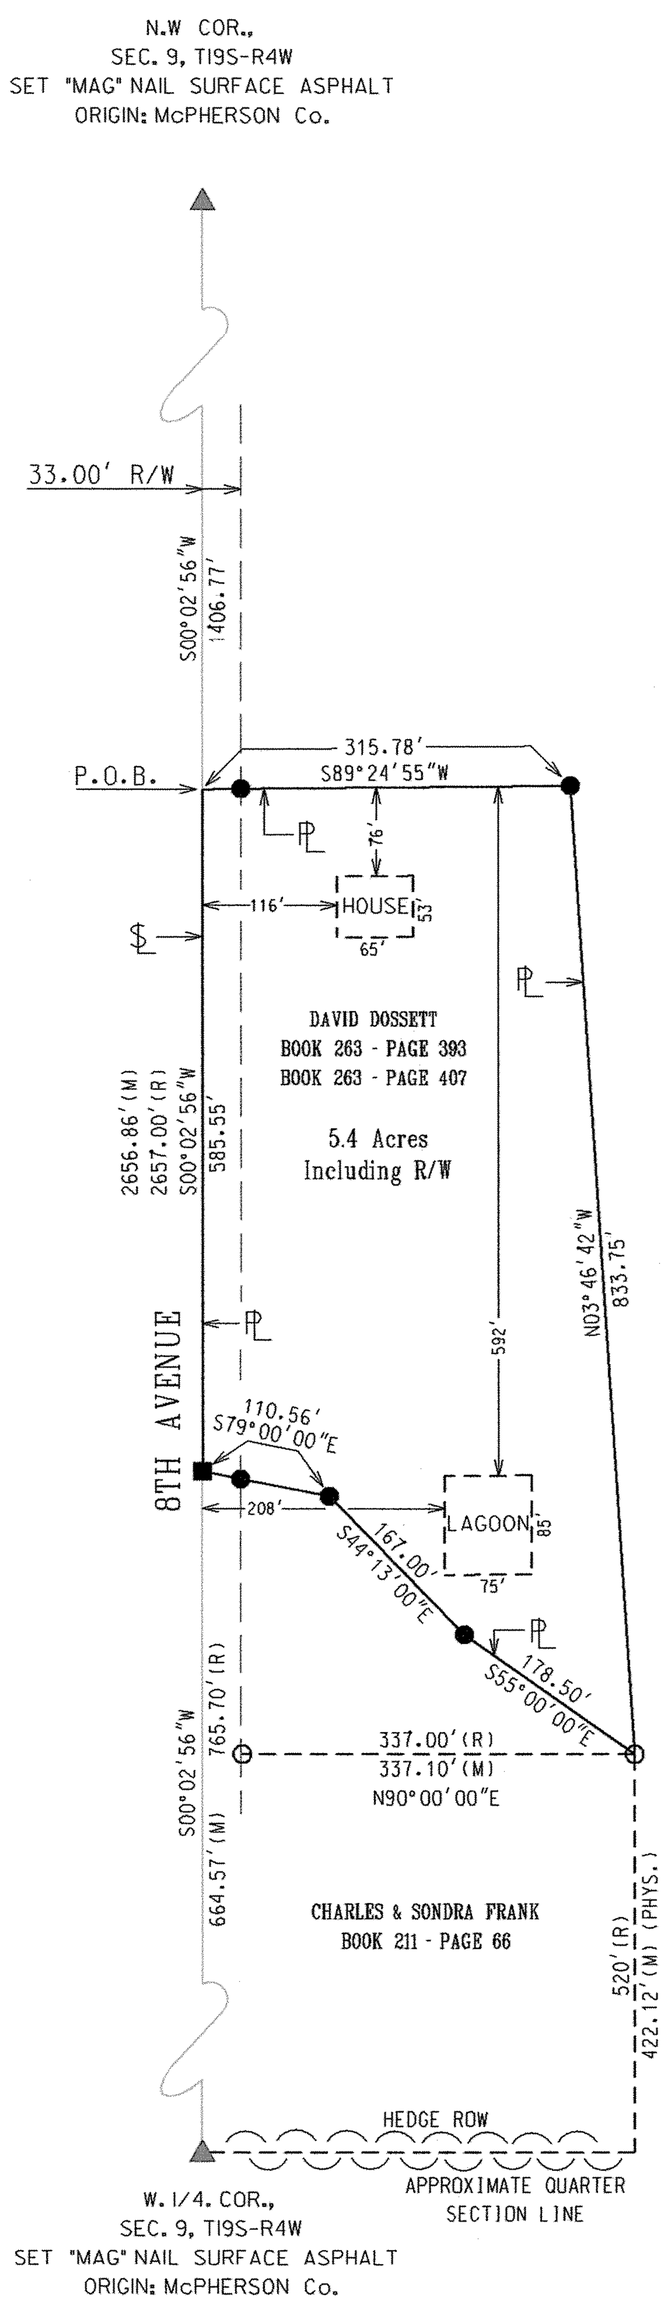

LEGEND

▲	=	SECTION CORNER MONUMENT FOUND
●	=	1/2" X 24' REBAR W/ PLASTIC CAP SET
○	=	5/8" REBAR FOUND
R/W	=	RIGHT OF WAY
℄	=	SECTION LINE
PL	=	PROPERTY LINE
P.O.B.	=	POINT OF BEGINNING
■	=	"MAG" NAIL SURFACE ASPHALT
(M)	=	MEASURE
(R)	=	RECORD

SCALE: 1"=200'

0 100 200 300 400

BEARINGS ASSUMED
ON THE N-S SECTION LINE
BETWEEN THE N.W. COR. & W. 1/4 COR.
OF SEC. 9, T19S-R4W