http://www.adultpdf.com
Created by TIFF To PDF trial version, to remove this mark, please register this software.

Garber Surveying Service, P.A.

217 East 1st, Suite 16 ● Phone 316 665-7032 ● FAX 316 663-7401
Hutchinson, Kansas 67501

Proj. No. G92-44

SURVEY FOR: MID AMERICA PIPELINE COMPANY

DESCRIPTION: Survey for proposed easement in the West half of Section 17, Township 19 South, Range 5 West of the 6th Principal Meridian, McPherson County, Kansas.

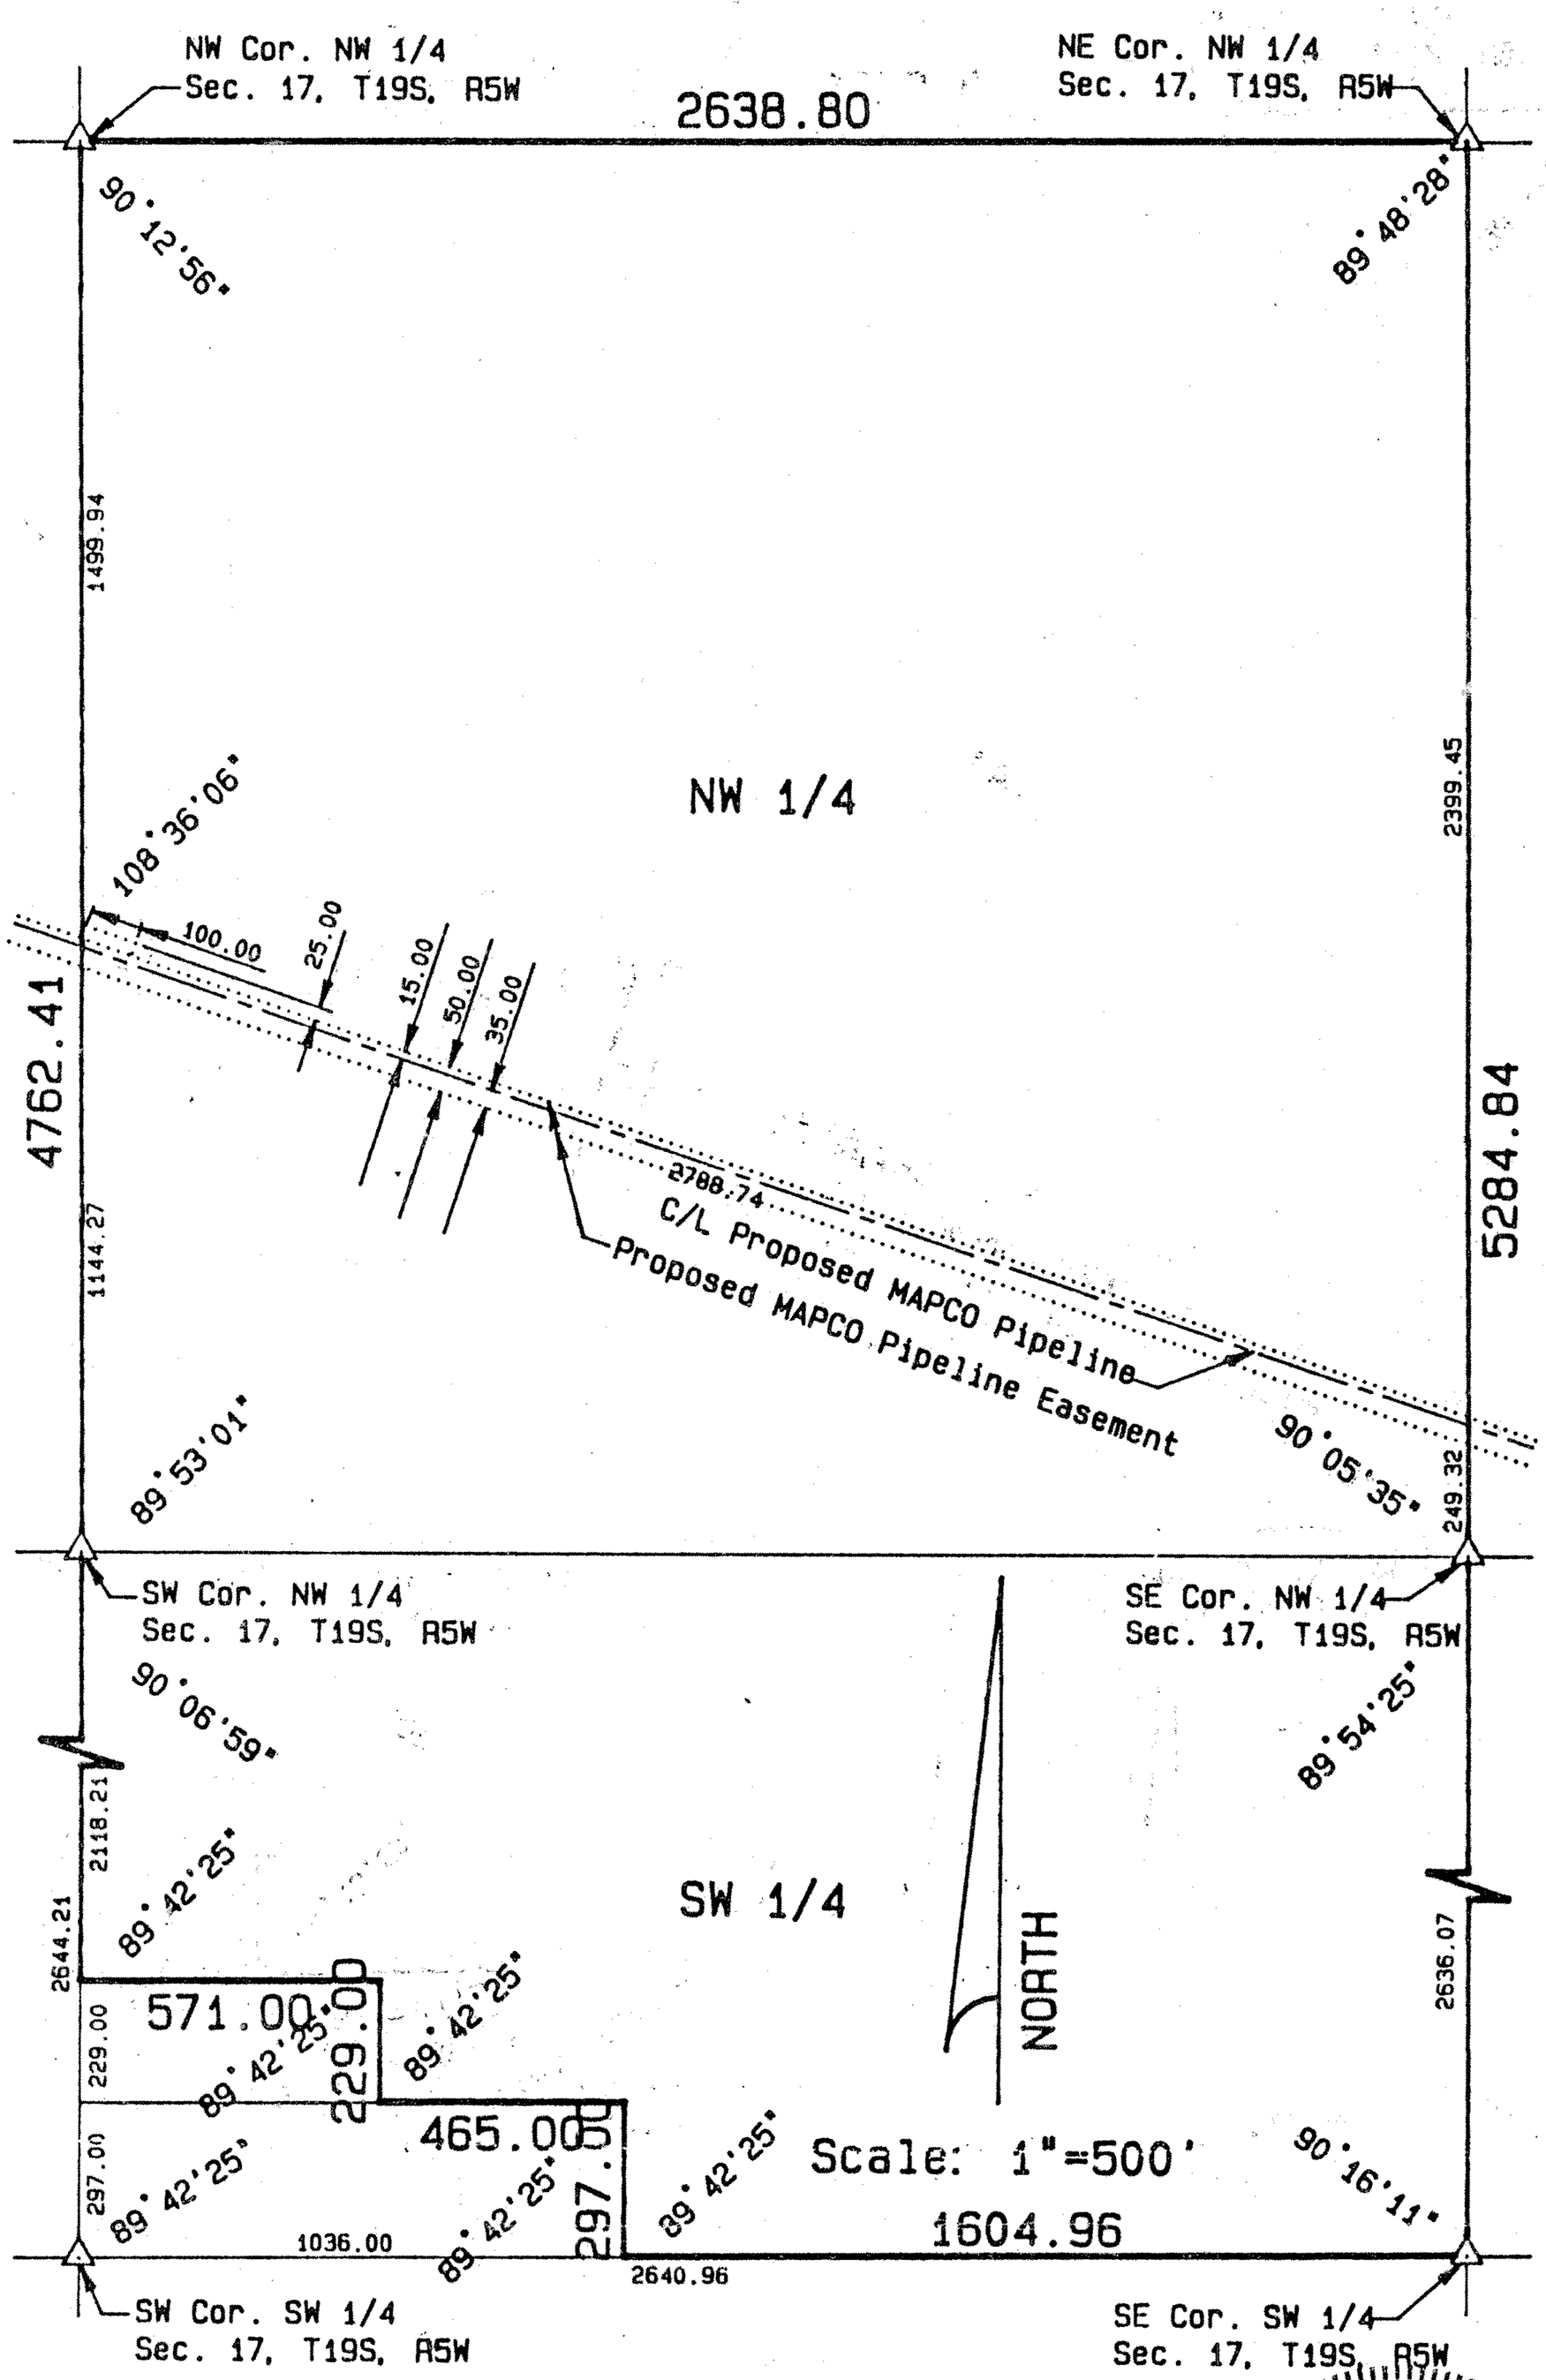

SURVEYOR'S CERTIFICATE:

I hereby certify this plat to be a true, correct and complete representation of the property described above and on the attached sheet as surveyed under my supervision.

Dated: February 4, 1992

DANIEL E. GARBER
REGISTERED
LS-683
KANSAS
LAND SURVEYOR

Daniel E. Garber RLS #683

Hutch-Line Form SC 790-4