http://www.adultpdf.com
Created by TIFF To PDF trial version, to remove this mark, please register this software.

PLAT OF SURVEY

HELLER BOUNDARY SURVEYS
WILLIAM B. HELLER, R.L.S.~734 N. 1ST.ST., LINDSBORG, KS. 67456
HOME PHONE: 1-785-227-2759 ~ CELLULAR: 1-785-227-5279
e-mail: wheller@ks-usa.net

SURVEY FOR:
Robert E. & Mary L. Whelpley
1008 S. Chestnut Street
Mcpherson, KS 67460
APRIL 22, 2005

W. 1/2, S.W. 1/4,
SECTION 19, TOWNSHIP 19 SOUTH-RANGE 5 WEST

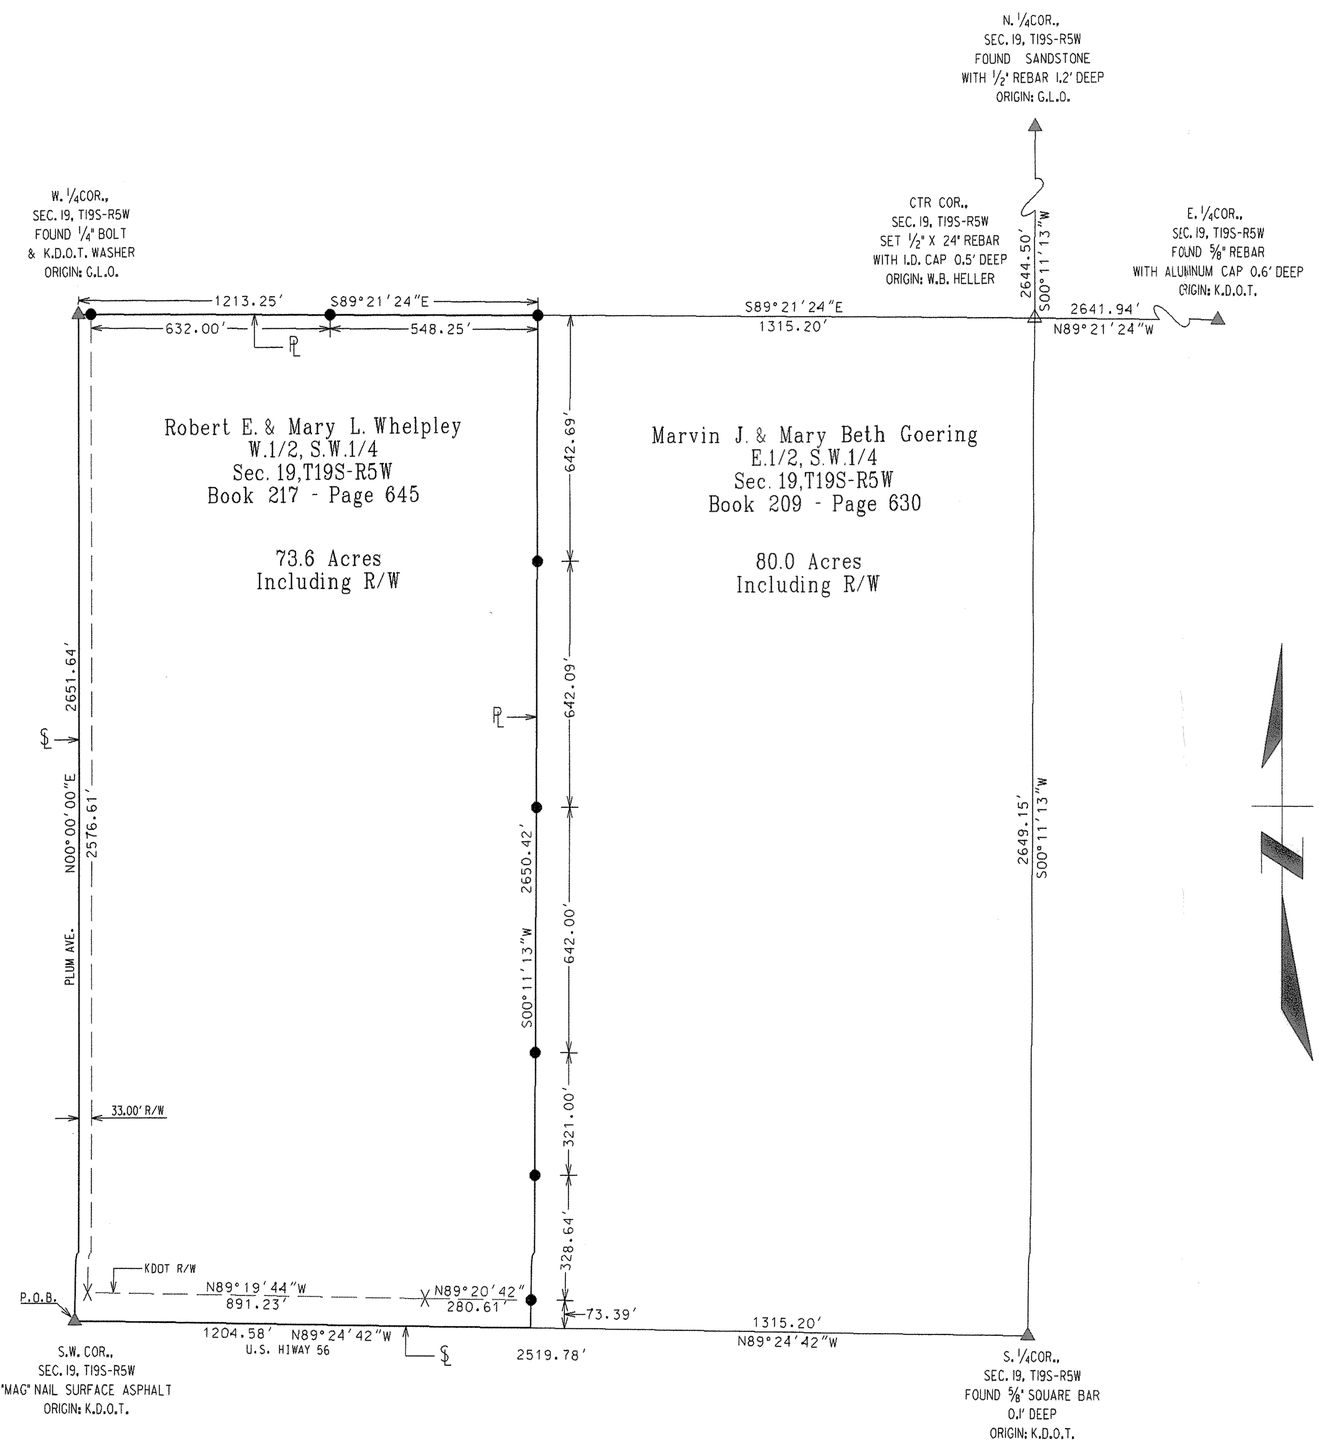

LEGEND

- ▲ = SECTION CORNER MONUMENT FOUND
- △ = SECTION CORNER MONUMENT SET
- ● = 1/2" X 24' REBAR W/ PLASTIC CAP SET
- P.O.B. = POINT OF BEGINNING
- R/W = RIGHT OF WAY
- ⅊ = PROPERTY LINE
- ℄ = SECTION LINE
- X = BEARING BREAK POINT

SCALE: 1"=400'

0 200 400 600 800

BEARINGS ASSUMED
ON THE N-S SECTION LINE
BETWEEN THE S.W. COR. & W. 1/4COR.
OF SEC. 19, T19S-R5W