http://www.adultpdf.com
Created by TIFF To PDF trial version, to remove this mark, please register this software.

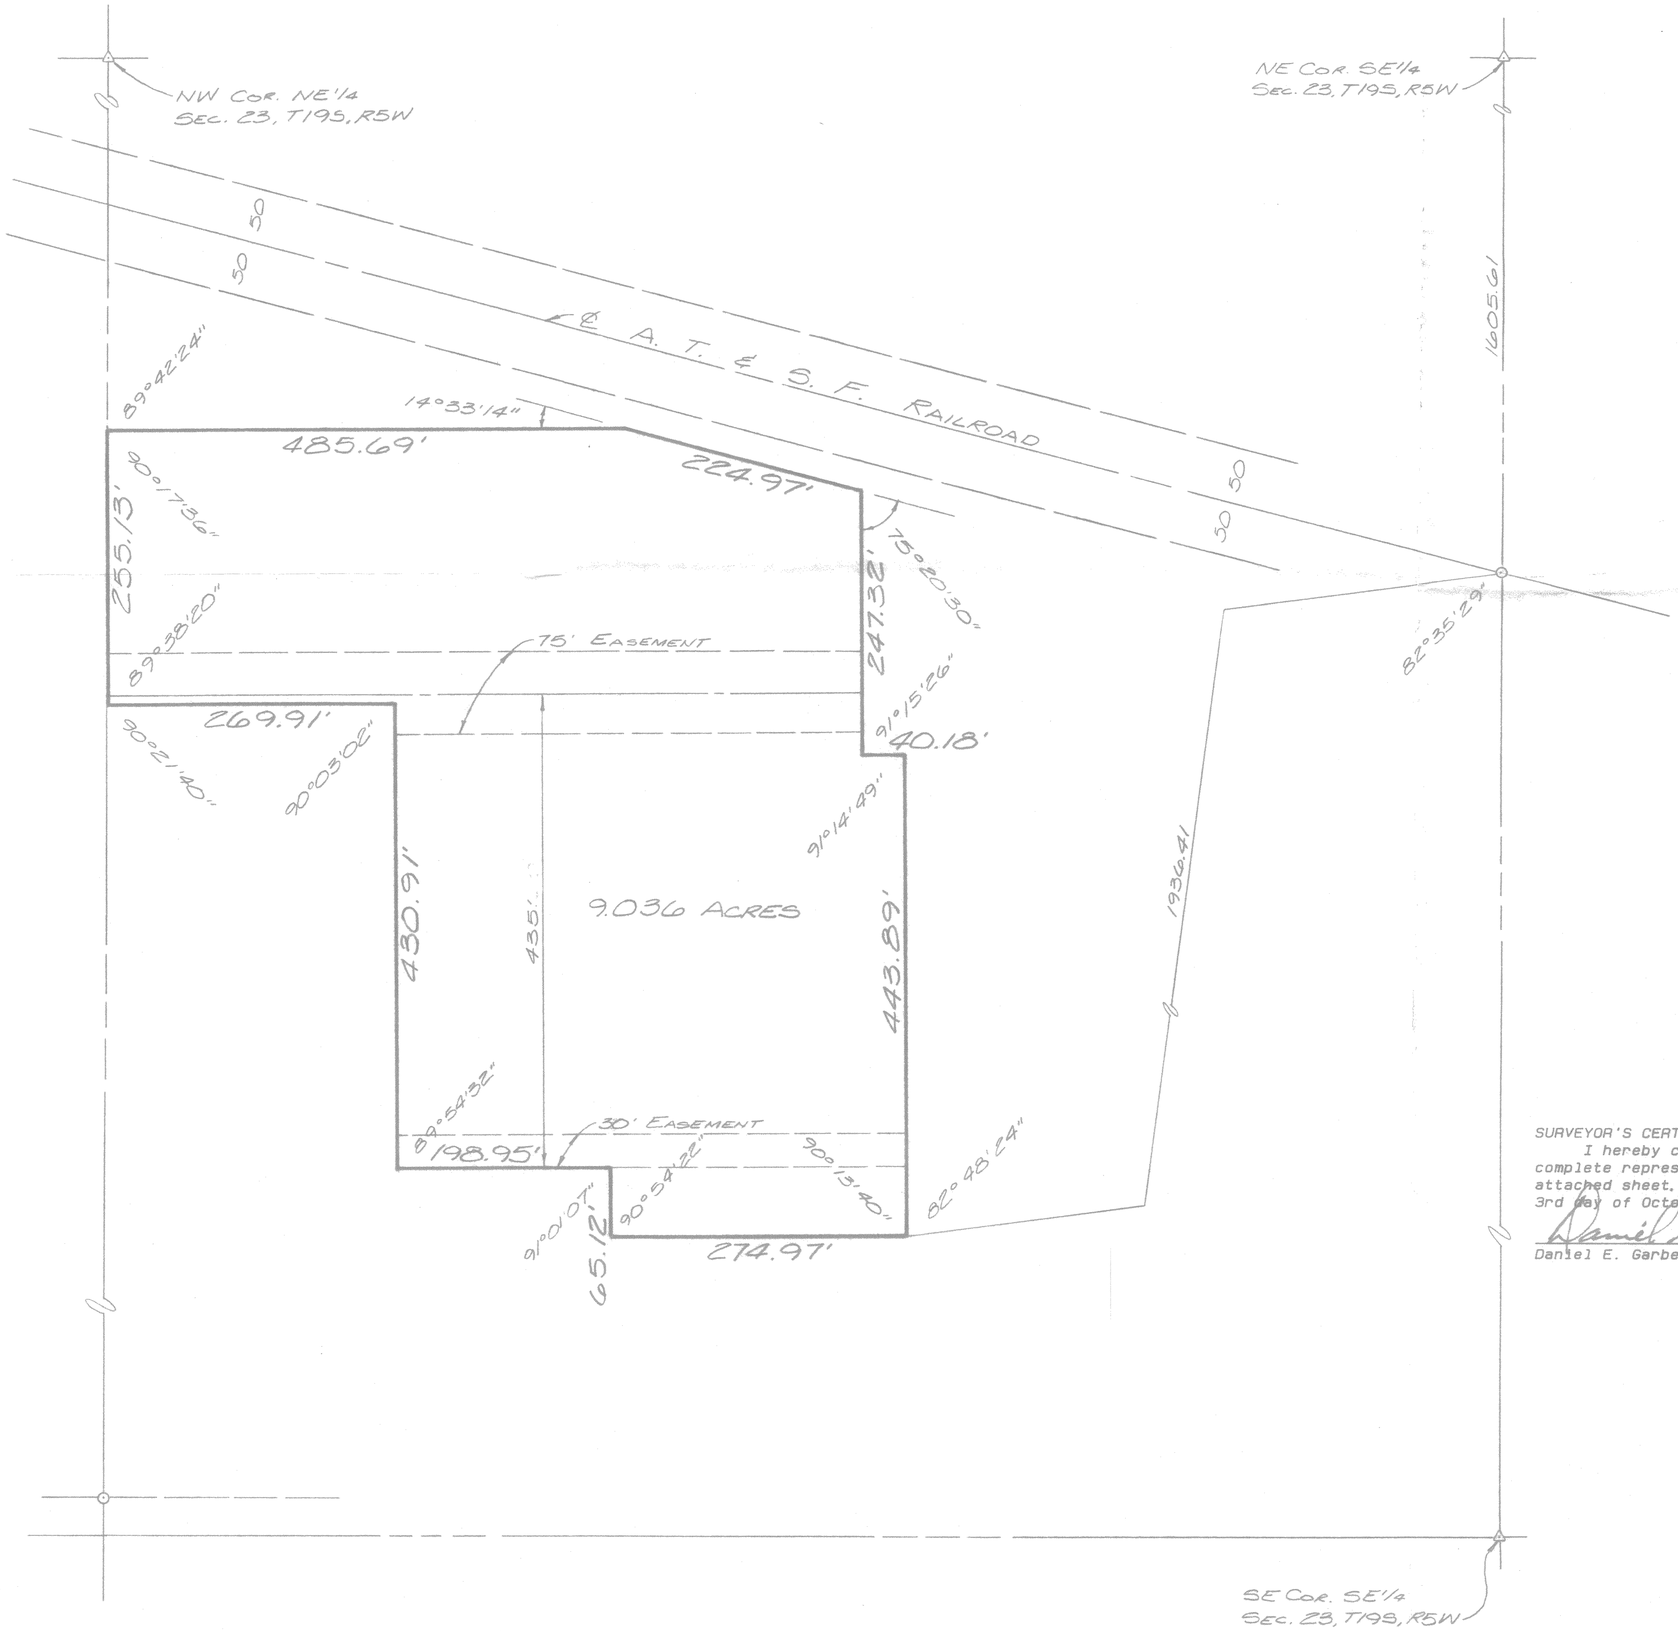

Scale 1"=100'

SURVEYOR'S CERTIFICATE:
I hereby certify this plat to be a true, correct and complete representation of the property described on the attached sheet, as surveyed under my supervision, this 3rd day of October, 1990.

Daniel E. Garber

Daniel E. Garber RLS 683

DANIEL E. GARBER REGISTERED LS-683 KANSAS LAND SURVEYOR

KOCH HYDROCARBON
GARBER SURVEYING SERVICE, P.A.
217 EAST FIRST AVENUE SUITE 16 HUTCHINSON, KANSAS 67501 316-665-7032
A SURVEY OF A TRACT IN THE SE 1/4 SECTION 23. T19S. R5W OF THE 6TH P.M.

Scale 1"=100 feet	JOB NO. 690-475
DATE 10/01/1990	Sheet 1 of 1 Sheets