http://www.adultpdf.com
Created by TIFF To PDF trial version, to remove this mark, please register this software.

SURVEY OF A PORTION OF THE S.W. 1/4 OF SECTION 24, TOWNSHIP 19 SOUTH, RANGE 5 WEST OF THE SIXTH PRINCIPAL MERIDIAN AND THE LOCATION OF A CERTAIN GAS PIPELINE SITUATED THEREIN.

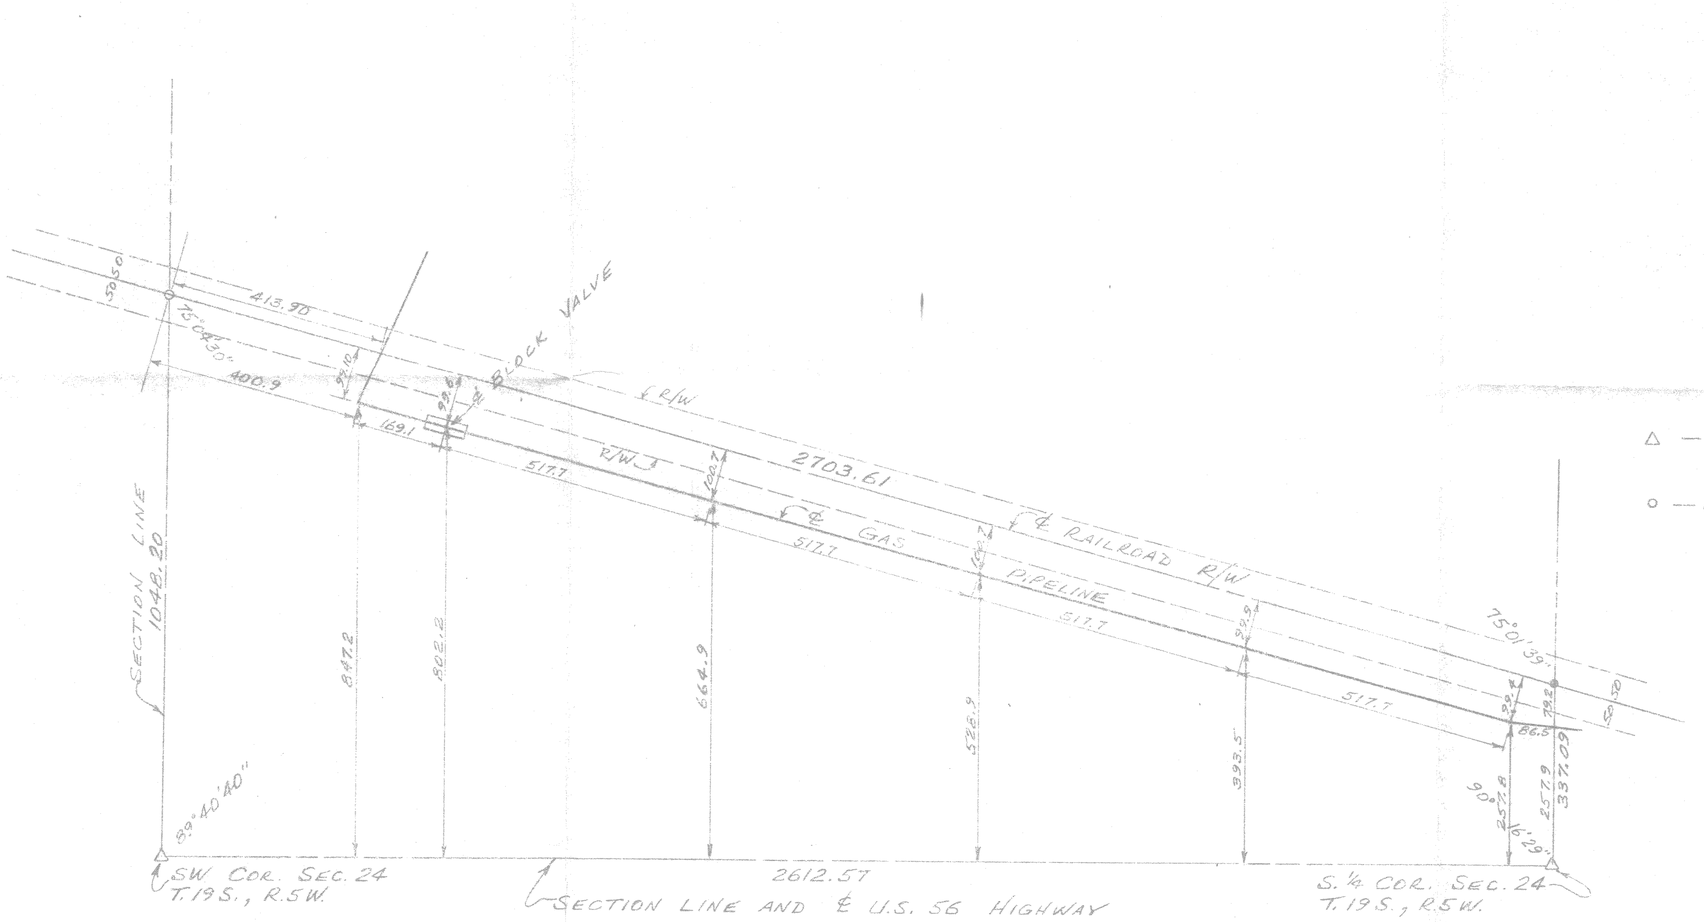

SCALE: 1"=200'

LEGEND

△ — SECTION SUBDIVISION CORNER FOUND

○ — IRON PIN FOUND

I HEREBY CERTIFY THIS PLAT TO BE A TRUE, CORRECT AND COMPLETE REPRESENTATION OF THE ABOVE DESCRIBED PROPERTY, AS SURVEYED BY ME, THIS 2ND DAY OF APRIL, 1982.

Daniel E. Garber

DANIEL E. GARBER RLS

DANIEL E. GARBER REGISTERED LS-683 KANSAS LAND SURVEYOR

PREPARED FOR: MAPCO	24-19-5
BY: GARBER SURVEYING SERVICE, P.A. 217 EAST FIRST AVENUE - SUITE 9 HUTCHINSON, KANSAS 67501 PHONE 316-665-7032	
DRAWN: DEG	DATE: APRIL 2, 1982
SCALE: 1"=200'	PROJ. No. G82-30