http://www.adultpdf.com
Created by TIFF To PDF trial version, to remove this mark, please register this software.

SURVEY OF THE NORTH 25.00 ACRES OF THE N.W. 1/4, SECTION 5, T.19S., R.5W. OF THE 6TH P.M. IN McPHERSON COUNTY, KANSAS AS DESCRIBED ON THE ATTACHED SHEET.

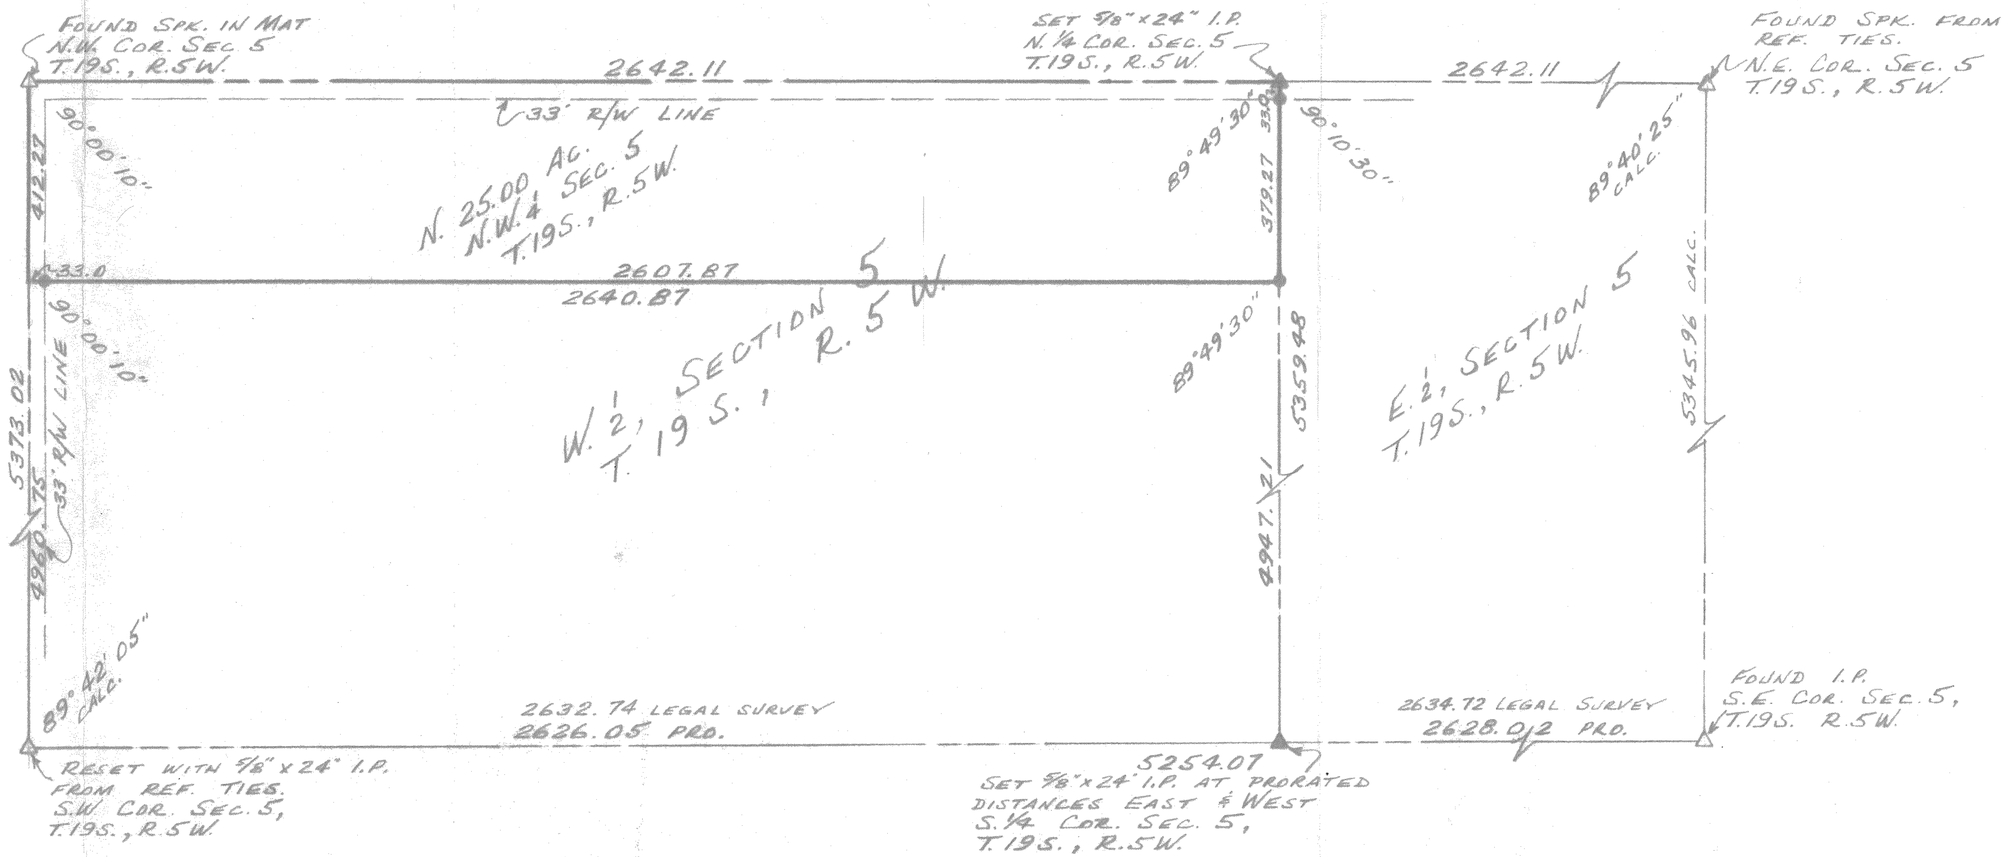

△ — GOV'T. CORNER FOUND
▲ — GOV'T CORNER SET
● — 5/8" x 24" IRON PIN SET

N

SCALE: 1" = 300'

I HEREBY CERTIFY THIS PLAT TO BE A TRUE CORRECT AND COMPLETE REPRESENTATION OF THE PROPERTY DESCRIBED ABOVE AND ON THE ATTACHED SHEET, AS SURVEYED BY ME, THIS 2ND DAY OF JUNE, 1980.

Daniel E. Garber
DANIEL E. GARBER R.L.S.

DANIEL E. GARBER REGISTERED LS-683 KANSAS LAND SURVEYOR

PREPARED FOR: DEAN QUACKENBUSH	
BY: GARBER SURVEYING SERVICE, P.A. 217 E. FIRST AVE. SUITE 9 HUTCHINSON, KANSAS 67501	
SCALE: 1" = 300'	DATE: 2 JUNE, 1980
DRAWN: DEG	PROJ. NO. G80-48