http://www.adultpdf.com
Created by TIFF To PDF trial version, to remove this mark, please register this software.

A SURVEY OF THE E 1/2, E 1/2, SW 1/4, AND THE W 1/2, SE 1/4, SECTION 35, T20S, R1W, MCPHERSON COUNTY, KANSAS

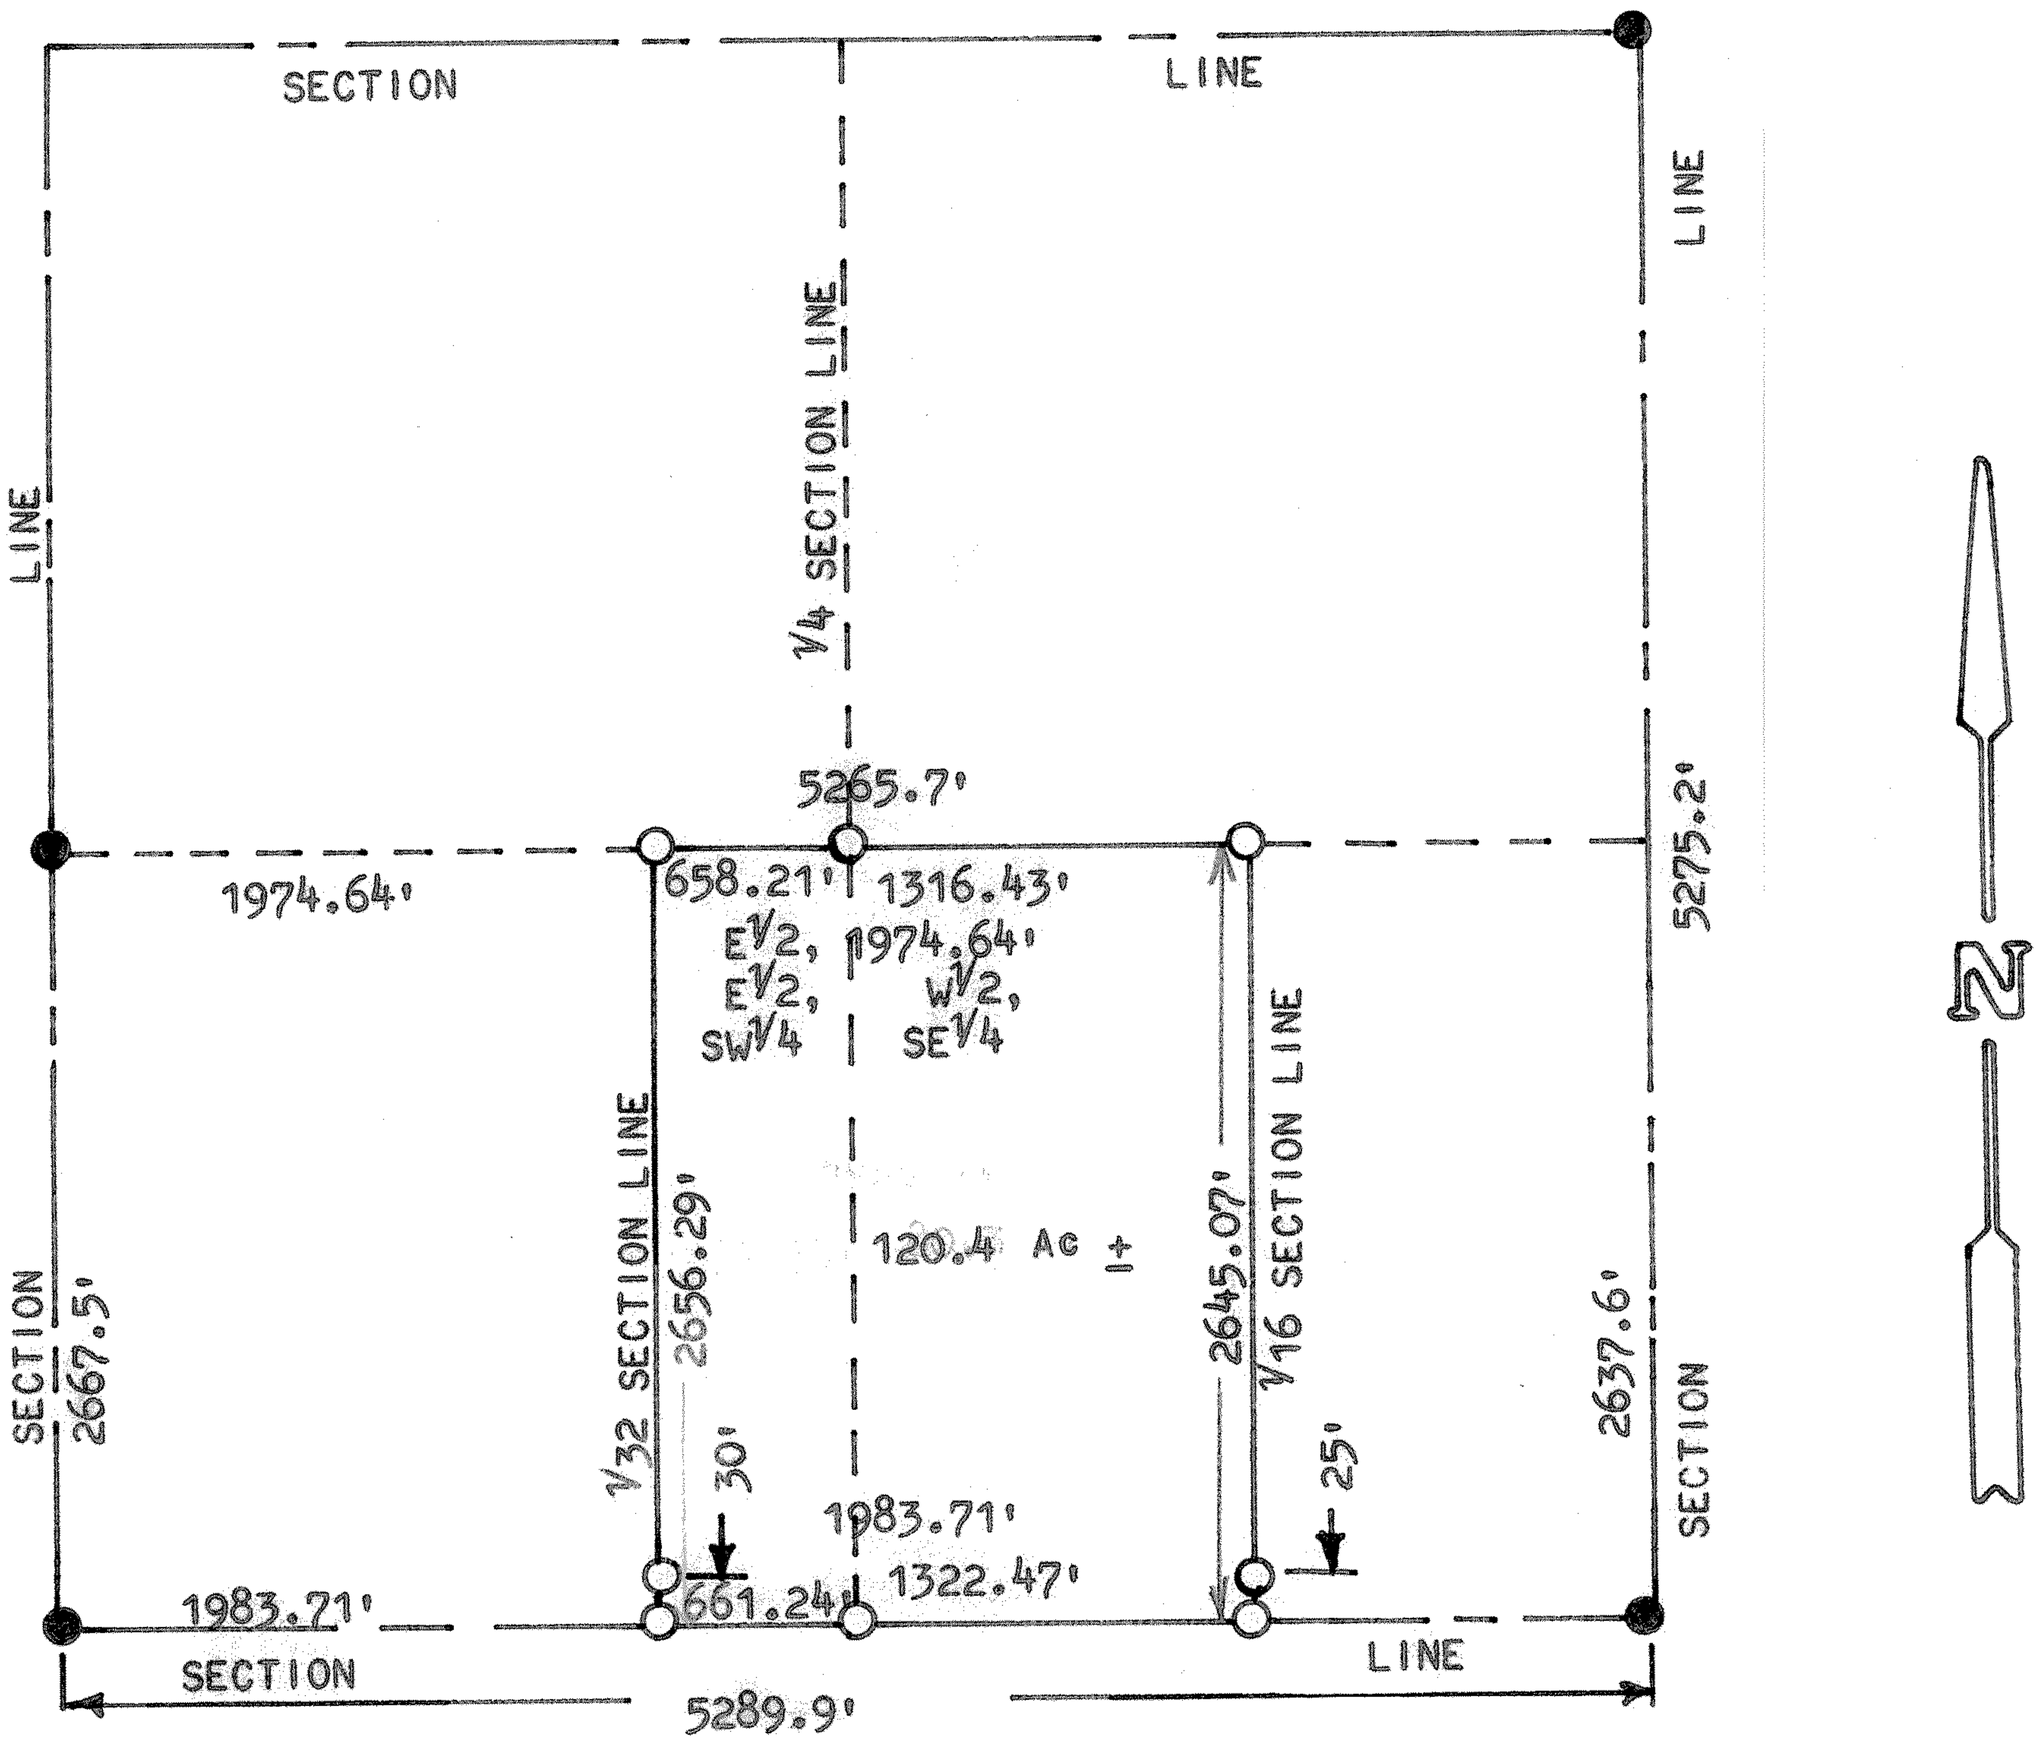

STATE OF KANSAS)
COUNTY OF MCPHERSON) SS

I, MELVIN FERGUSON, COUNTY ENGINEER OF MCPHERSON COUNTY, KANSAS, DO HEREBY CERTIFY THAT UNDER MY SUPERVISION A SURVEY WAS MADE OF THE E 1/2, E 1/2, SW 1/4, AND THE W 1/2, SE 1/4, OF SECTION 35, T20S, R1W, OF THE 6TH P.M., AND THAT THE ABOVE PLAT IS A TRUE EXHIBIT OF SAID SURVEY AS FAR AS IT IS KNOWN TO ME.

SAID TRACT CONTAINS 120.4 ACRES, MORE OR LESS.

SURVEY CALLED FOR BY BOB REIMER.

SIGNED THIS 26th DAY OF JULY, 1974.

Melvin Ferguson
MELVIN FERGUSON
COUNTY ENGINEER
MCPHERSON COUNTY, KANSAS

MELVIN W. FERGUSON LICENSED 6772 KANSAS PROFESSIONAL ENGINEER

MICROFILM