http://www.adultpdf.com
Created by TIFF To PDF trial version, to remove this mark, please register this software.

A SURVEY OF A TRACT OF LAND IN THE SW 1/4, SECTION 36, T20S, R1W, McPHERSON COUNTY, KANSAS

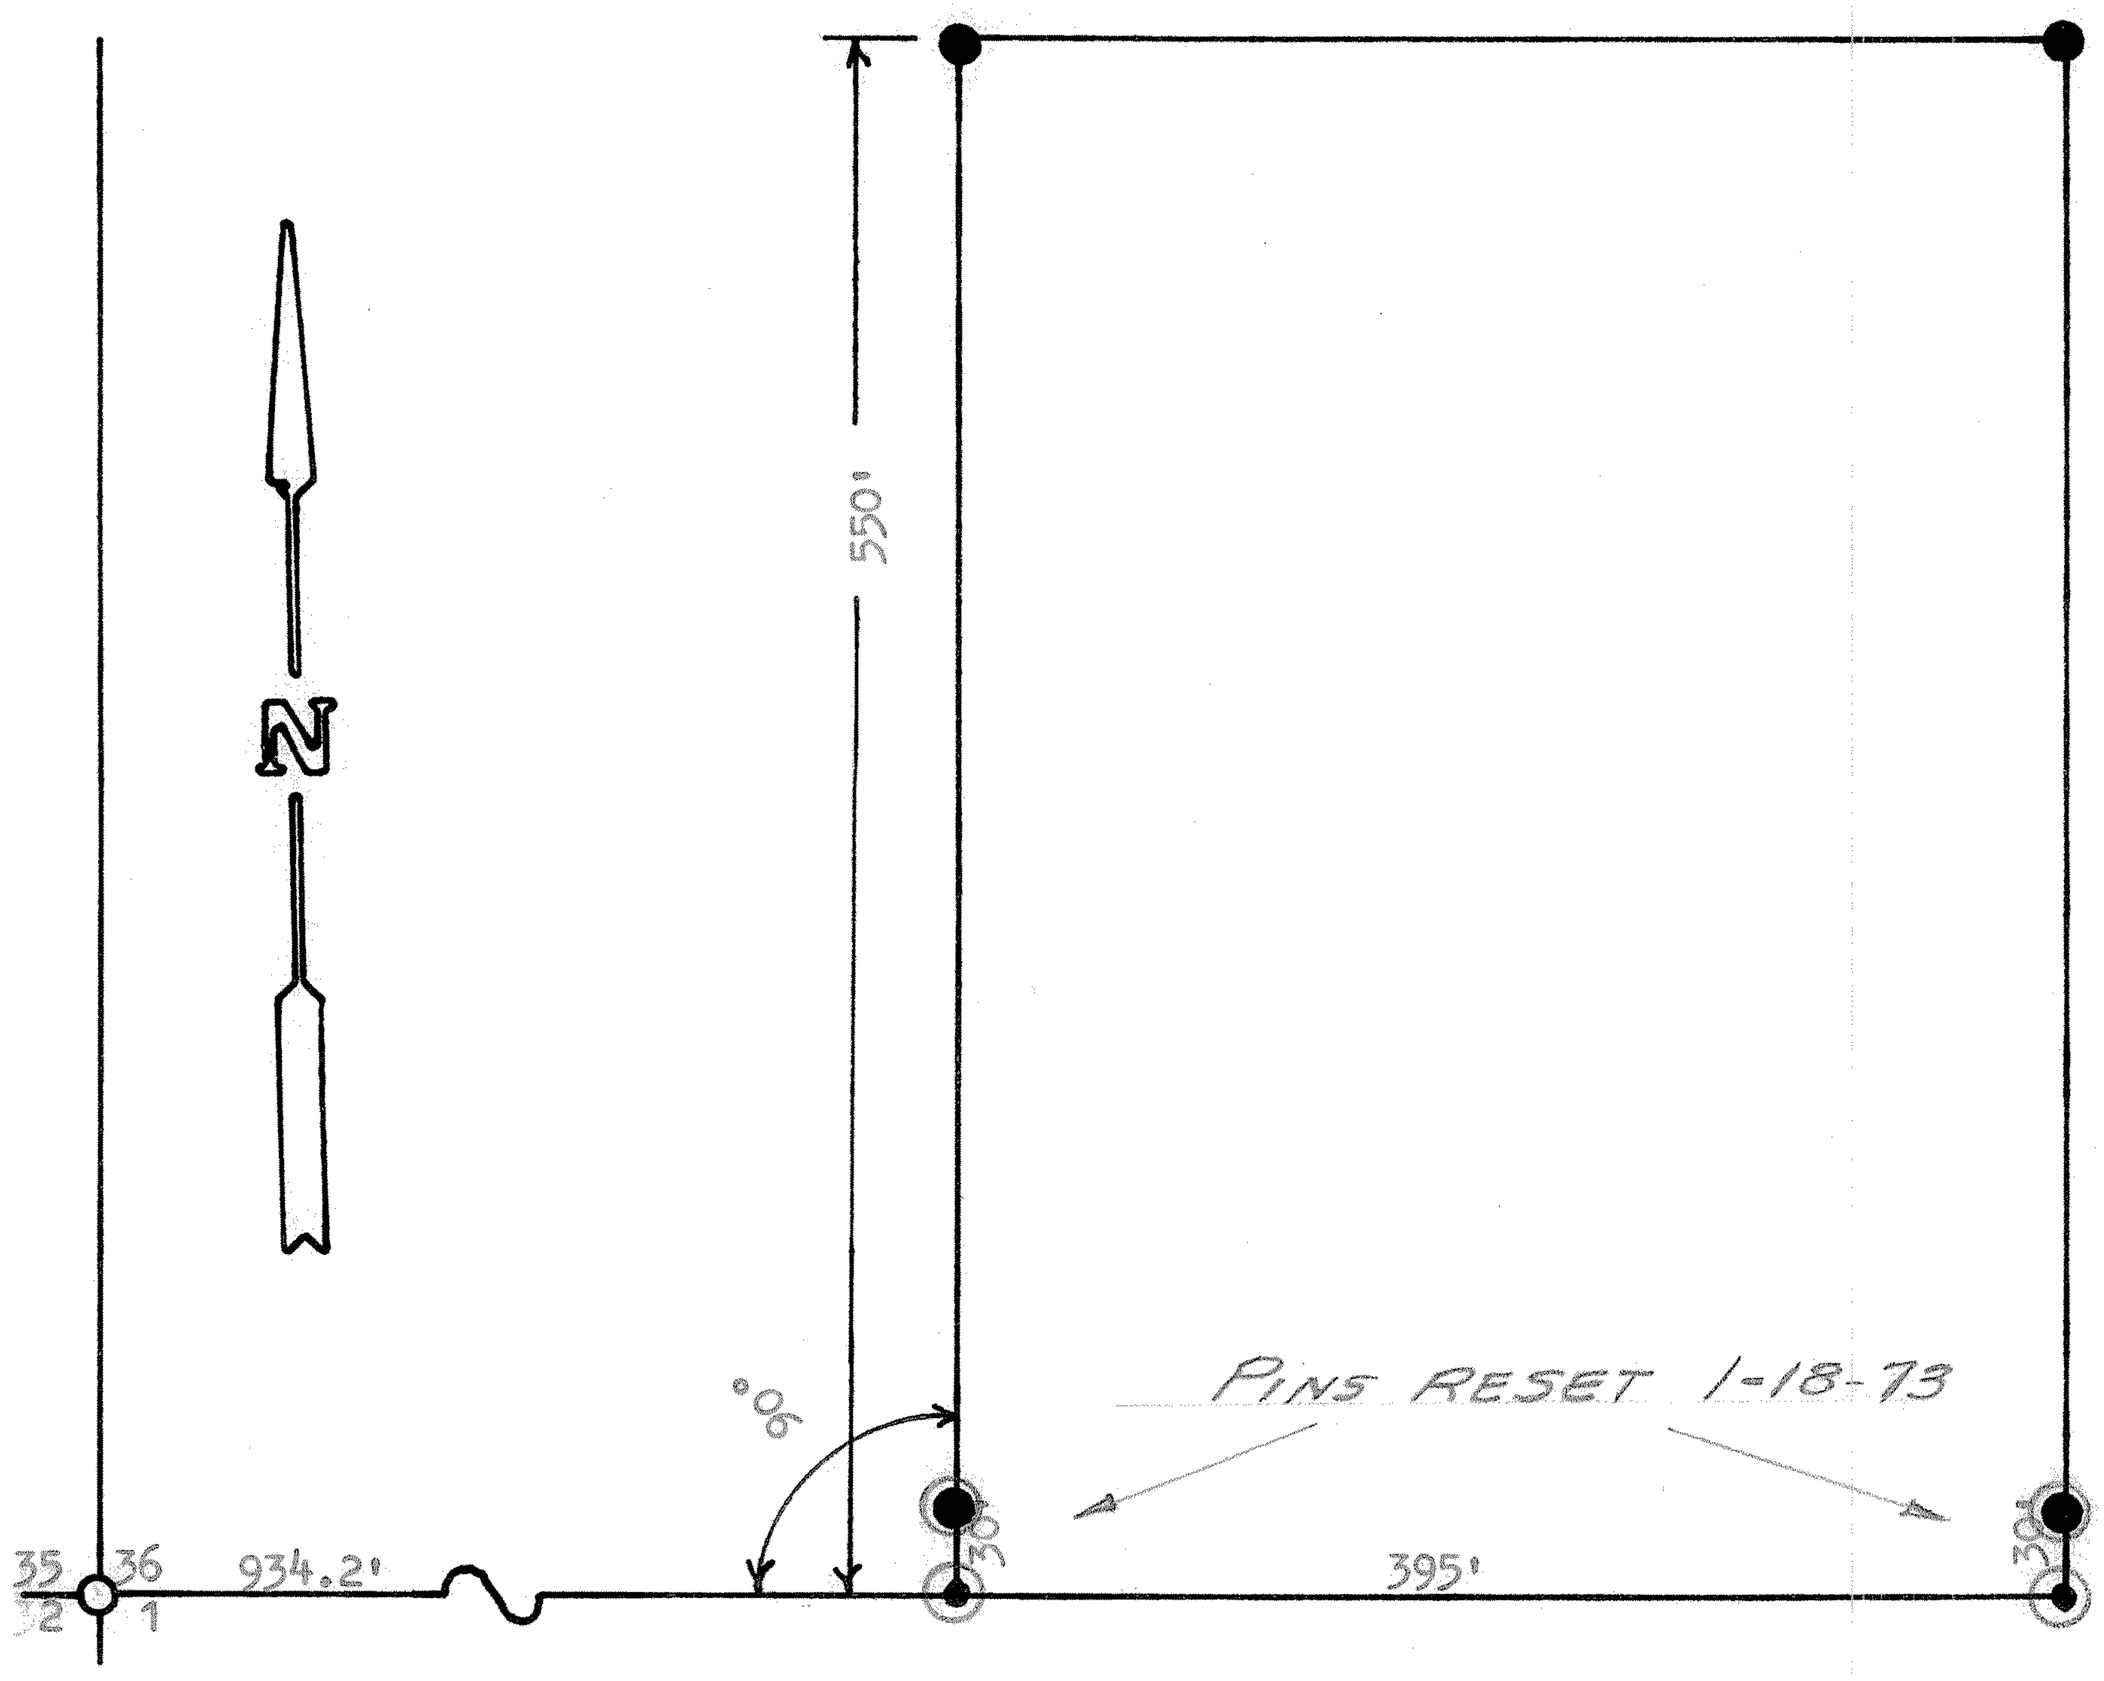

○ PINS FOUND THIS SURVEY

● PINS SET THIS SURVEY

• NAILS SET THIS SURVEY

STATE OF KANSAS)
SS
COUNTY OF MCPHERSON)

I, FRANCIS RANKIN, COUNTY ENGINEER OF McPHERSON COUNTY, KANSAS, DO HEREBY CERTIFY THAT UNDER MY SUPERVISION A SURVEY WAS MADE IN THE SW 1/4 OF SECTION 36, T20S, R1W, OF THE 6TH P.M., AND DESCRIBED AS FOLLOWS:

COMMENCING AT THE SW CORNER OF THE SAID SW 1/4 OF SECTION 36, THENCE EAST ALONG THE SECTION LINE 934.2 FEET TO THE PLACE OF BEGINNING; THENCE NORTH, AT AN ANGLE OF 90°, 550.0 FEET; THENCE EAST PARALLEL WITH THE SECTION LINE 395.0 FEET; THENCE SOUTH 550.0 FEET; THENCE WEST 395.0 FEET TO THE PLACE OF BEGINNING. SAID TRACT CONTAINS 5.0 ACRES MORE OR LESS, AND THE ACCOMPANYING PLAT IS A TRUE EXHIBIT OF SAID SURVEY AS FAR AS IT IS KNOWN TO ME.

SURVEY CALLED FOR BY JAKE SCHMIDT.

SIGNED THIS 21 DAY OF JULY, 1971.

F. R. Rankin

FRANCIS RANKIN
COUNTY ENGINEER
McPHERSON COUNTY, KANSAS

F. R. RANKIN
LICENSED
799
KANSAS
PROFESSIONAL ENGINEER