http://www.adultpdf.com
Created by TIFF To PDF trial version, to remove this mark, please register this software.

A SURVEY OF A TRACT OF LAND IN THE SE1/4,
SECTION 4, T20S R1W, MCPHERSON COUNTY
KANSAS

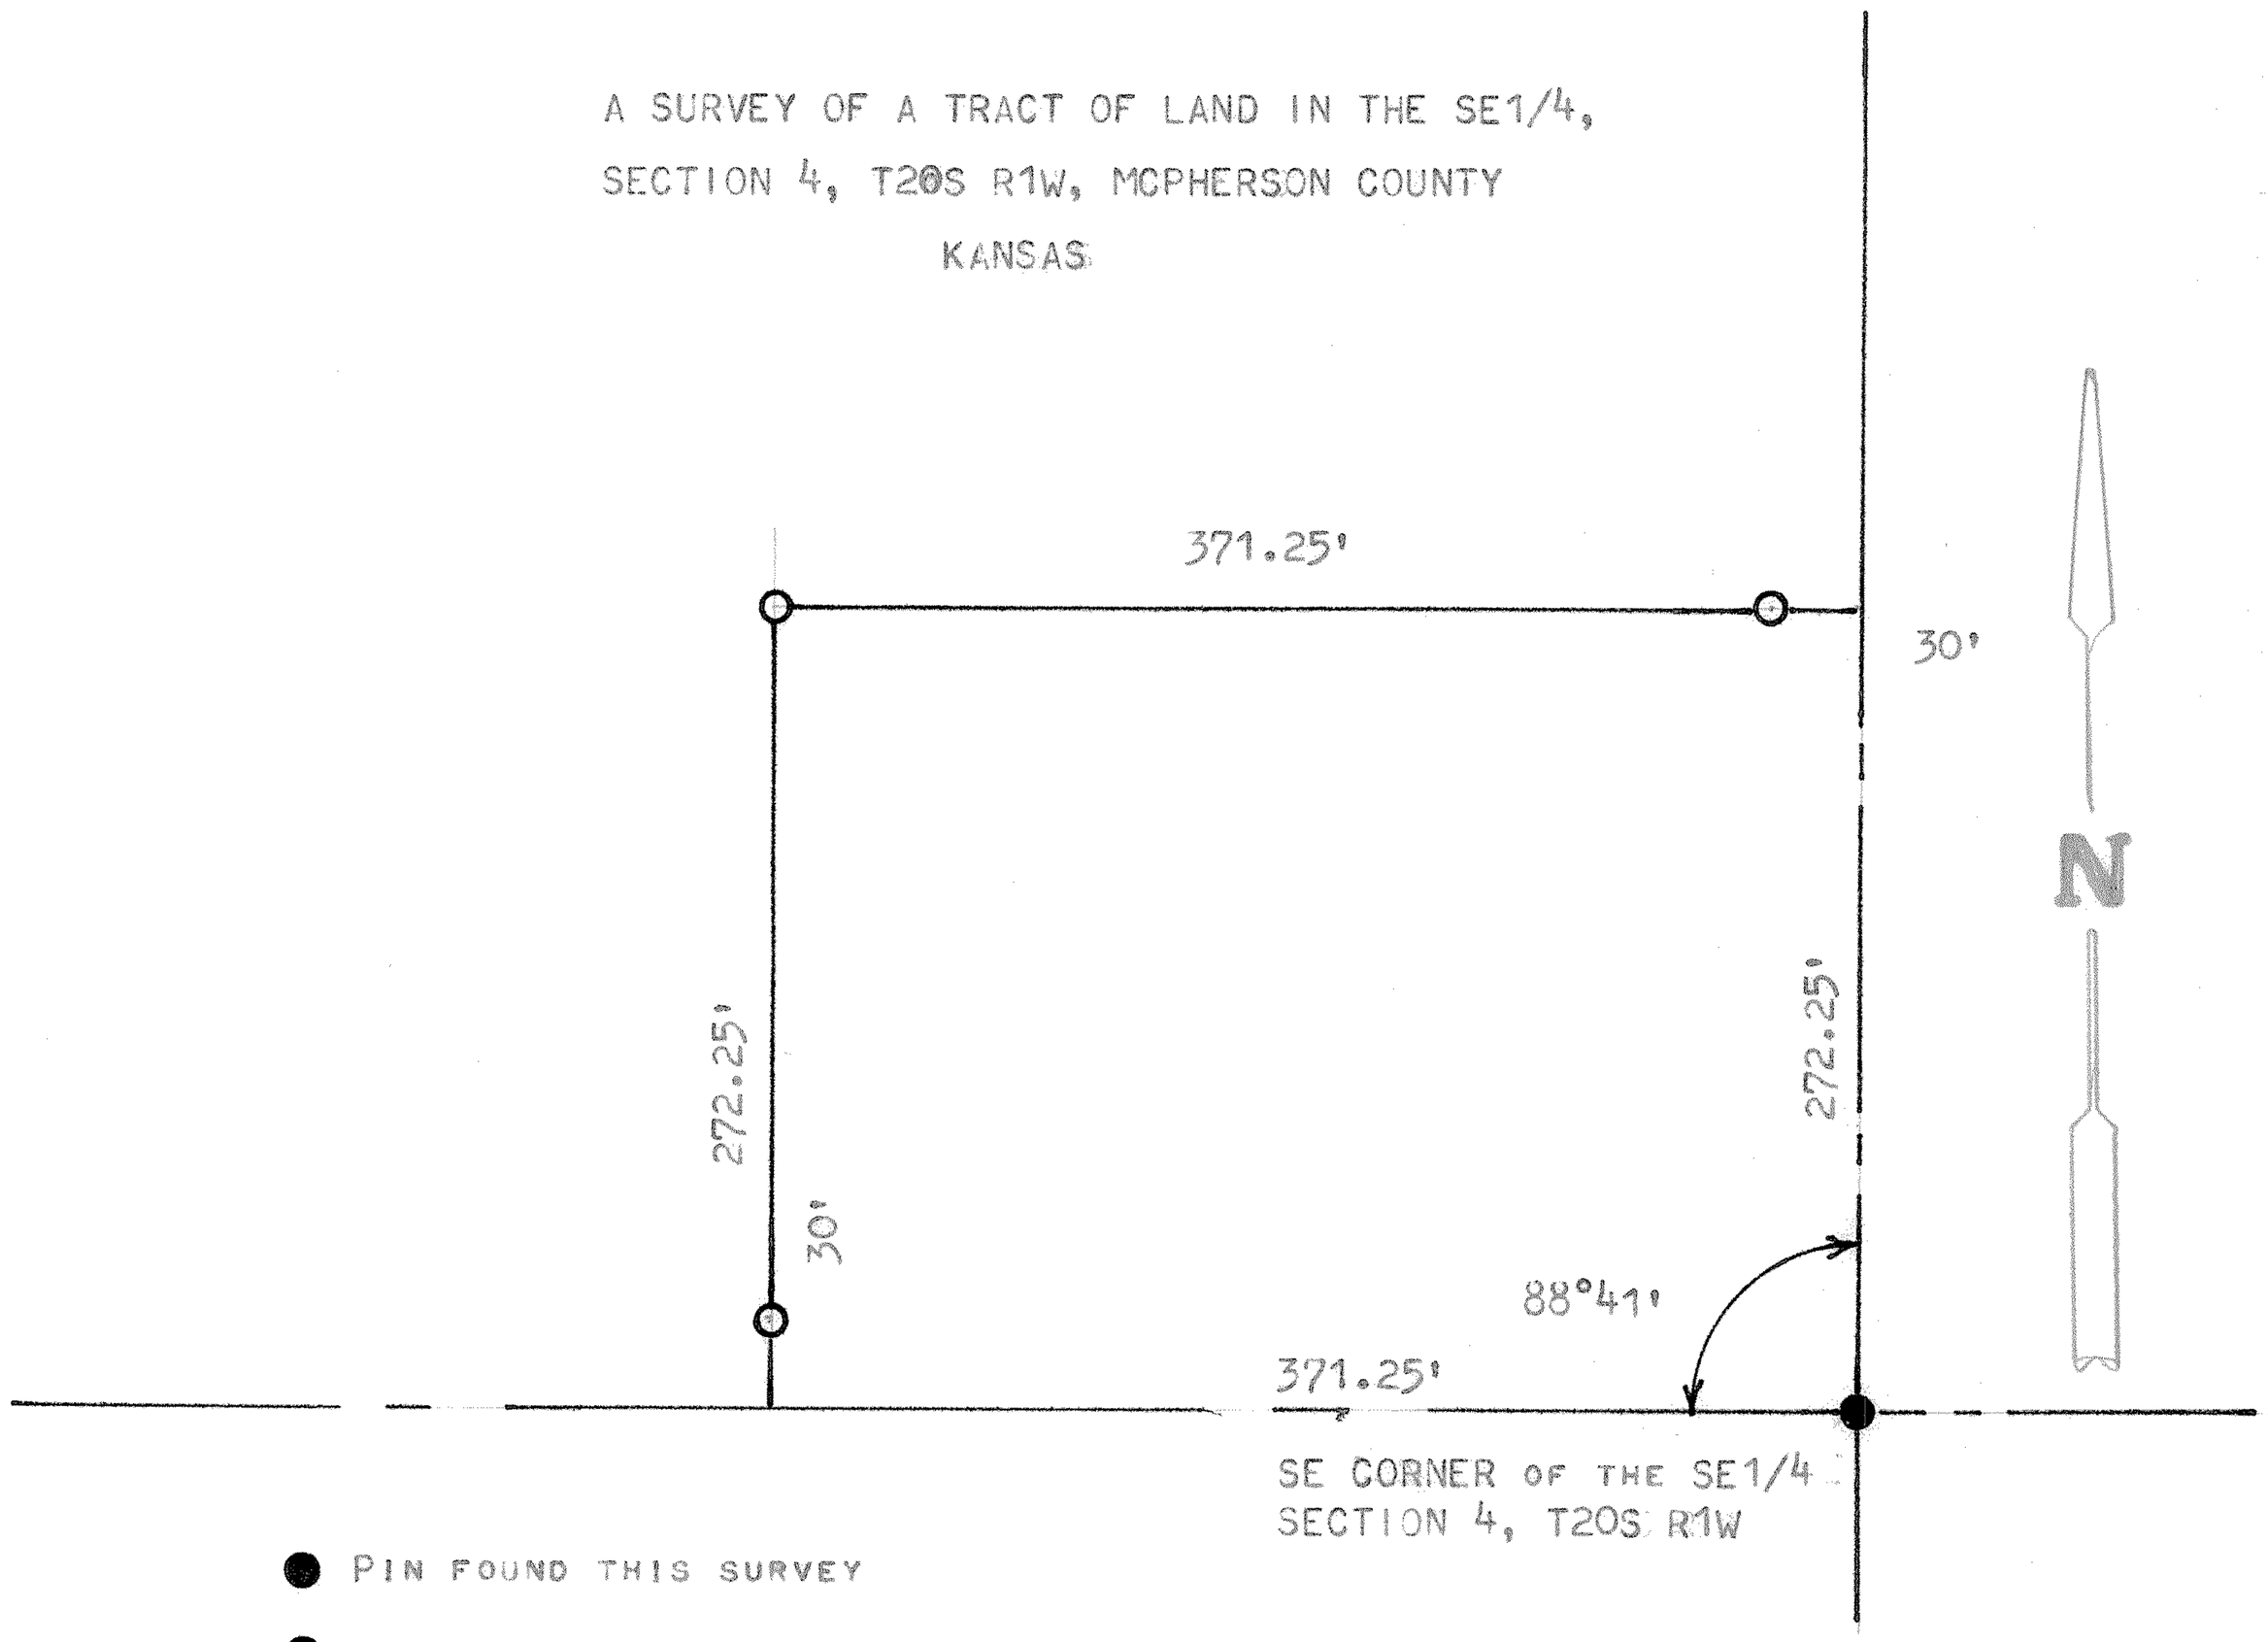

STATE OF KANSAS)
COUNTY OF MCPHERSON) SS

I, FRANCIS RANKIN, PROFESSIONAL ENGINEER OF THE STATE OF KANSAS DO HEREBY CERTIFY THAT UNDER MY SUPERVISION A SURVEY OF A TRACT OF LAND WAS MADE IN THE SE1/4, SECTION 4, T20S R1W OF THE 6TH. P.M. AND DESCRIBED AS FOLLOWS:

BEGINNING AT THE SE CORNER OF SAID SE1/4, SECTION 4, T20S R1W, THENCE WEST ON SECTION LINE 371.25 FEET; THENCE NORTH PARALLEL WITH SECTION LINE 272.25 FEET; THENCE EAST PARALLEL WITH SECTION LINE 371.25 FEET; THENCE SOUTH ON SECTION LINE 272.25 FEET TO PLACE OF BEGINNING, SAID TRACT OF LAND CONTAINS 2.3 ACRES MORE OR LESS, AND THAT THE ACCOMPANYING PLAT IS A TRUE EXHIBIT OF SAID SURVEY AS FAR AS IT IS KNOWN TO ME.

SURVEY CALLED FOR BY CANTON REAL ESTATE

SIGNED THIS 15 DAY OF JUNE, 1972

FRANCIS RANKIN
PROFESSIONAL ENGINEER
MCPHERSON, KANSAS

F. R. RANKIN
LICENSED
799
KANSAS
PROFESSIONAL ENGINEER

MICROFILM