http://www.adultpdf.com
Created by TIFF To PDF trial version, to remove this mark, please register this software.

CERTIFICATE OF SURVEY

State of Kansas)
) ss
County of McPherson)

This is to certify that I, James H. Brosemer, a registered land surveyor in said County and State, surveyed and monumented the following:

LEGAL DESCRIPTION

The North 690 feet of the East 631.30 feet of the Southeast Quarter (SE¼) of section 13, Township 20 South, Range 2 West of the 6th P.M., containing 10.0 acres, and subject to road easement on the entire East 33 feet thereof.

For: Mary Ellen Merritt
P.O. Box 747
Newton, KS 67114

Brosemer Land Surveys
312 W. 10th
Florence, KS 66851
620-878-4451

JAMES H. BROSEMER
REGISTERED
LS-82
KANSAS
LAND SURVEYOR
10-29-03

PLAT OF SURVEY

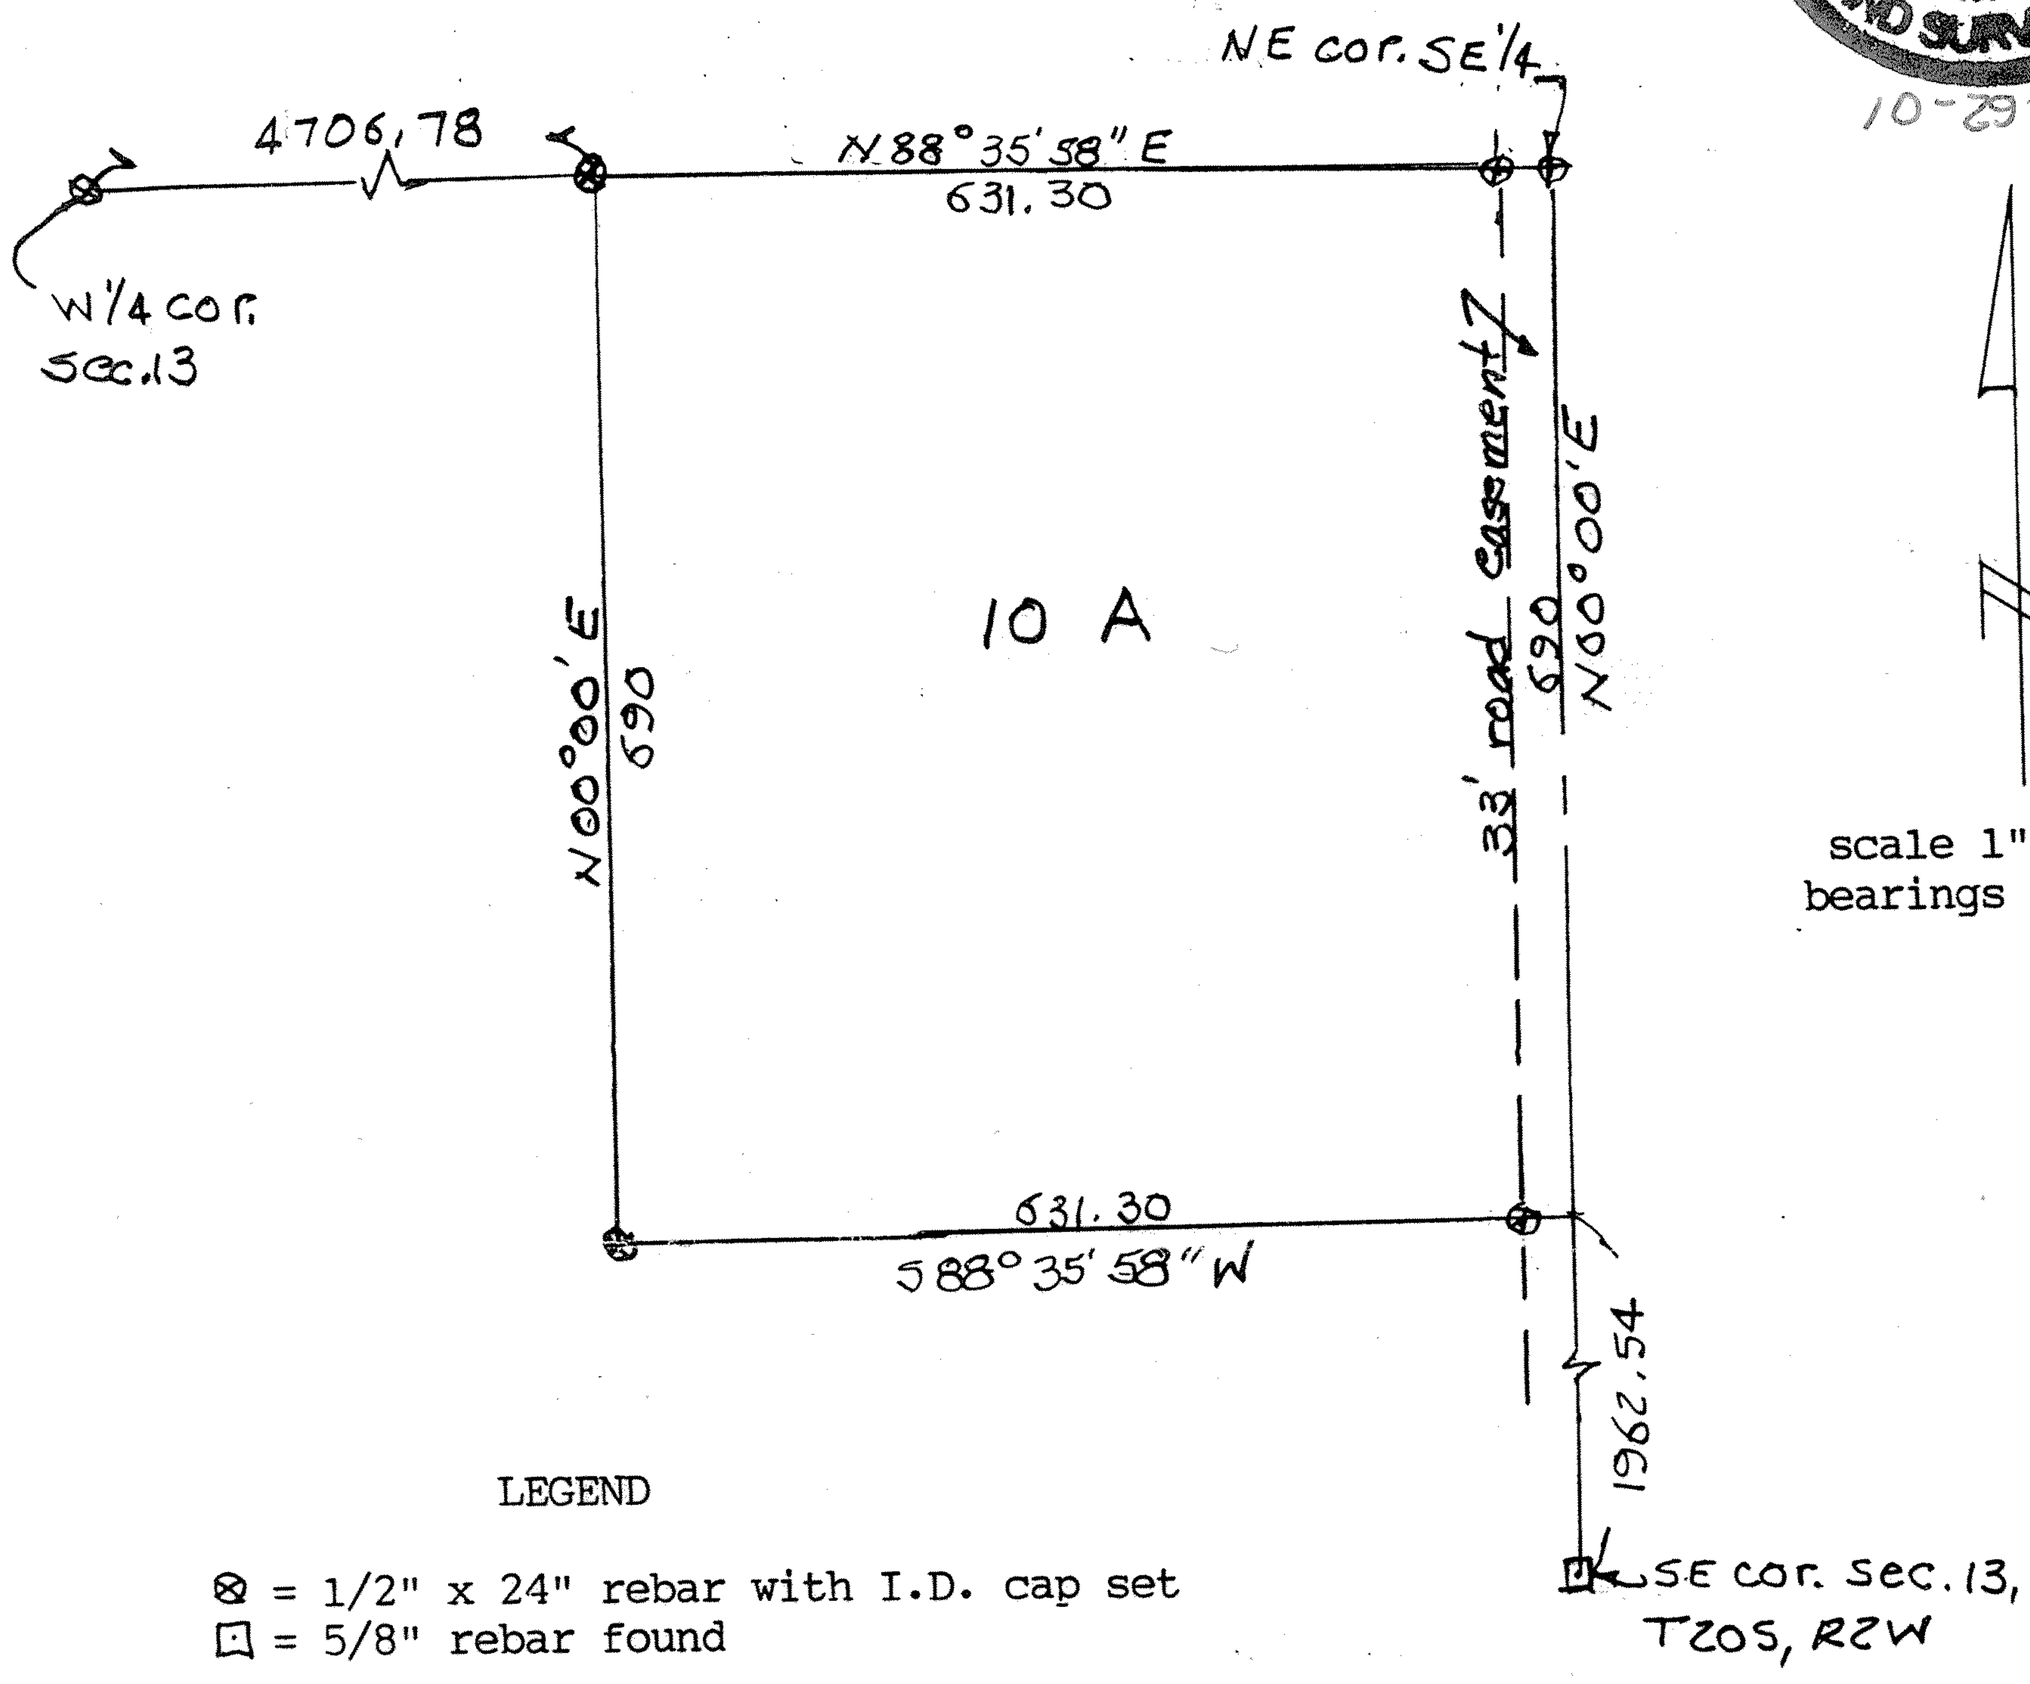

scale 1" = 200'
bearings assumed

LEGEND

⊗ = 1/2" x 24" rebar with I.D. cap set
⊡ = 5/8" rebar found

RECEIVED
OCT 30 2003