http://www.adultpdf.com
Created by TIFF To PDF trial version, to remove this mark, please register this software.

191

Survey for: Clinton Koehn
By: Garber Surveying Service, P.A.
217 East First Ave., Suite #9
Hutchinson, Kansas 67501
316-665-7032

DESCRIPTION: Survey of a portion of the NW¼ of Section 2, T.20 S., R.2 W. of the 6th P.M. in McPherson County, Kansas as described on the attached sheet.

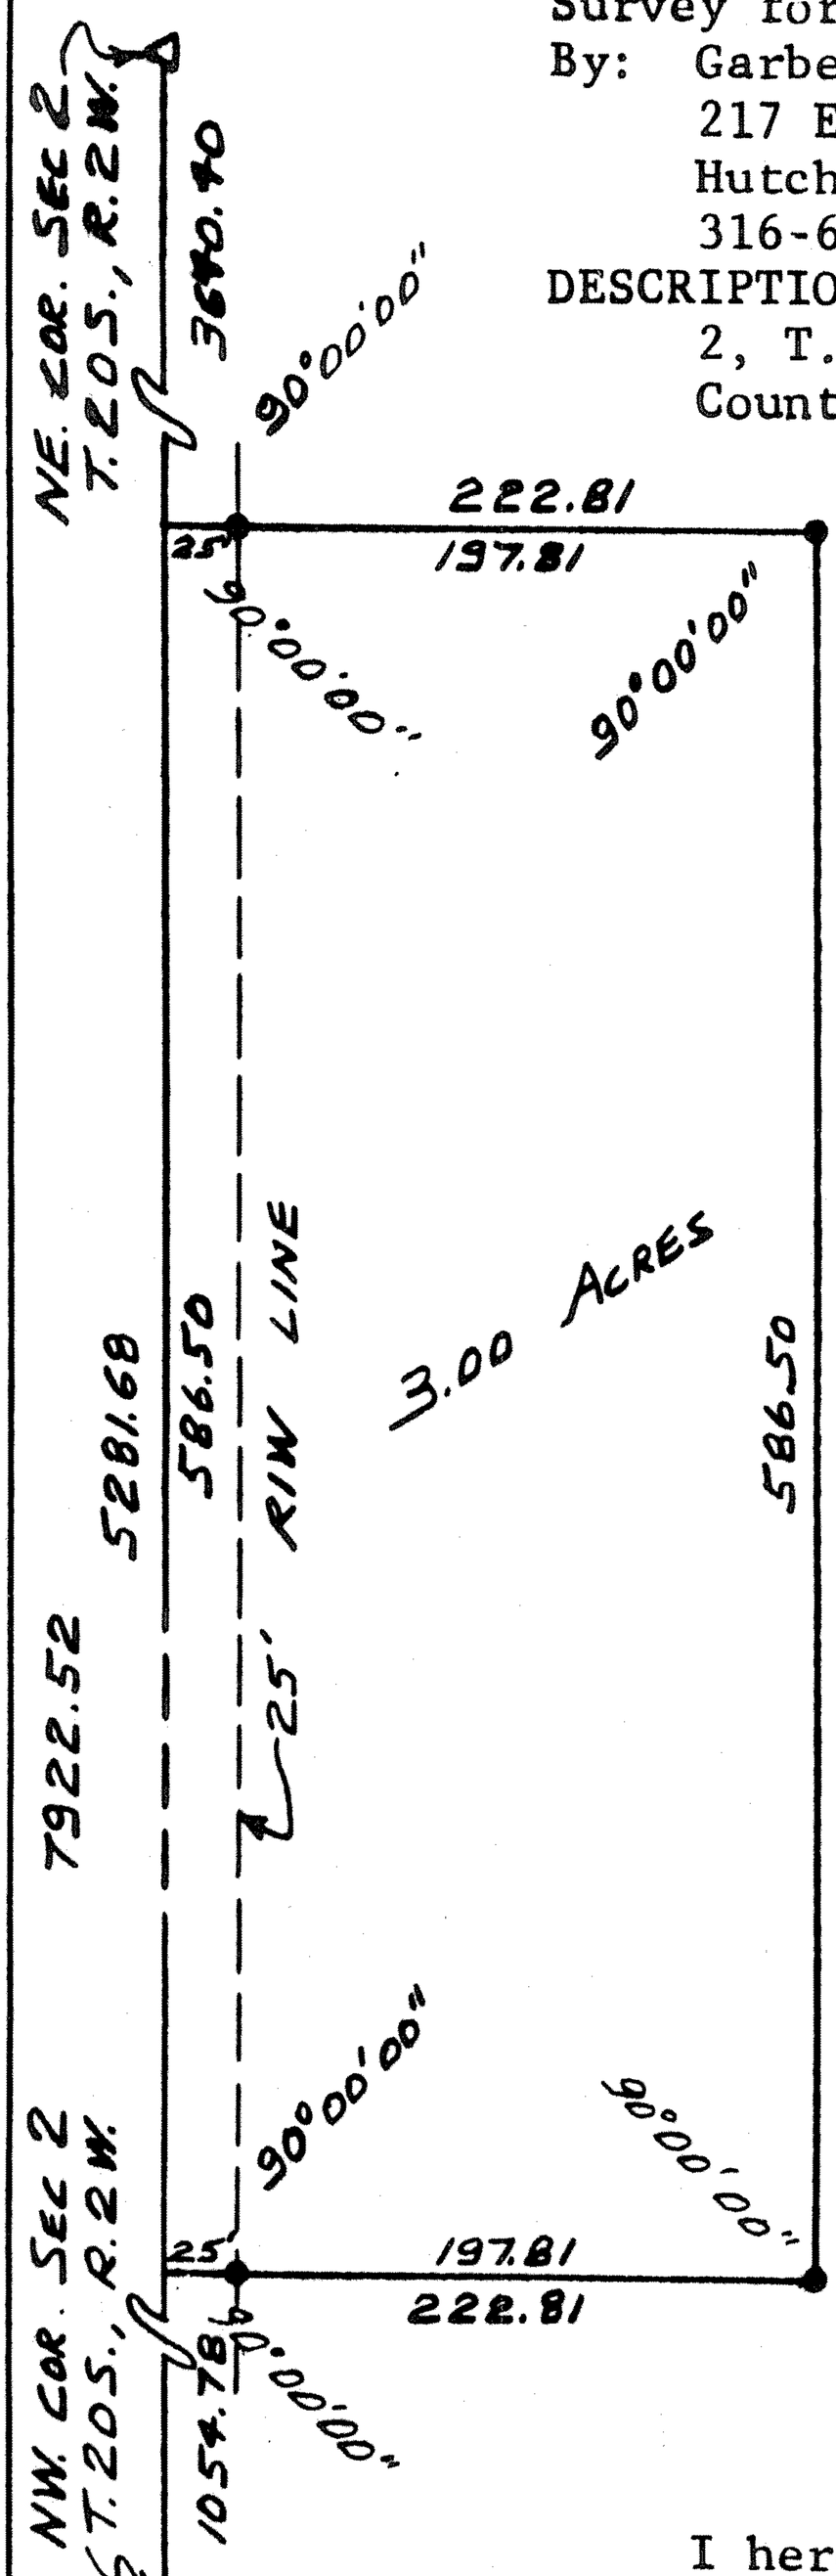

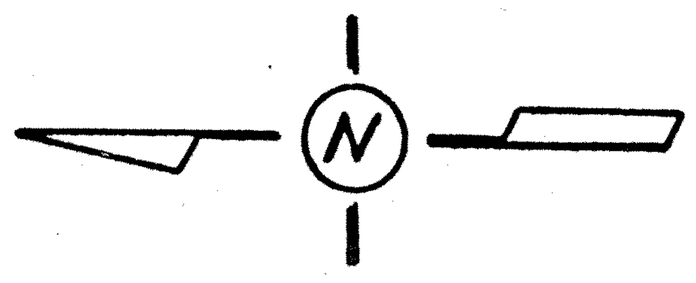

SCALE: 1"=100'

△ - Section subdivision corner found
▲ - Section corner set
● - 5/8"x24" iron rebar set

I hereby certify this plat to be a true, correct and complete representation of the property described above and on the attached sheet, as surveyed under my supervision, this 26th day of January, 1983.

Daniel E. Garber, RLS

DANIEL E. GARBER
REGISTERED
LS-683
KANSAS
LAND SURVEYOR

G82-183