http://www.adultpdf.com
Created by TIFF To PDF trial version, to remove this mark, please register this software.

Garber Surveying Service, P.A.
217 East 1st, Suite 16 Hutchinson, KS 67501

Proj. No. G86-8

SURVEY FOR: Urfa Becker
DESCRIPTION: A portion of the East half of the Northwest quarter of Section 3, Township 20 South, Range 2 West of the 6th Principal Meridian in McPherson, County, Kansas, as described on the attached sheet.

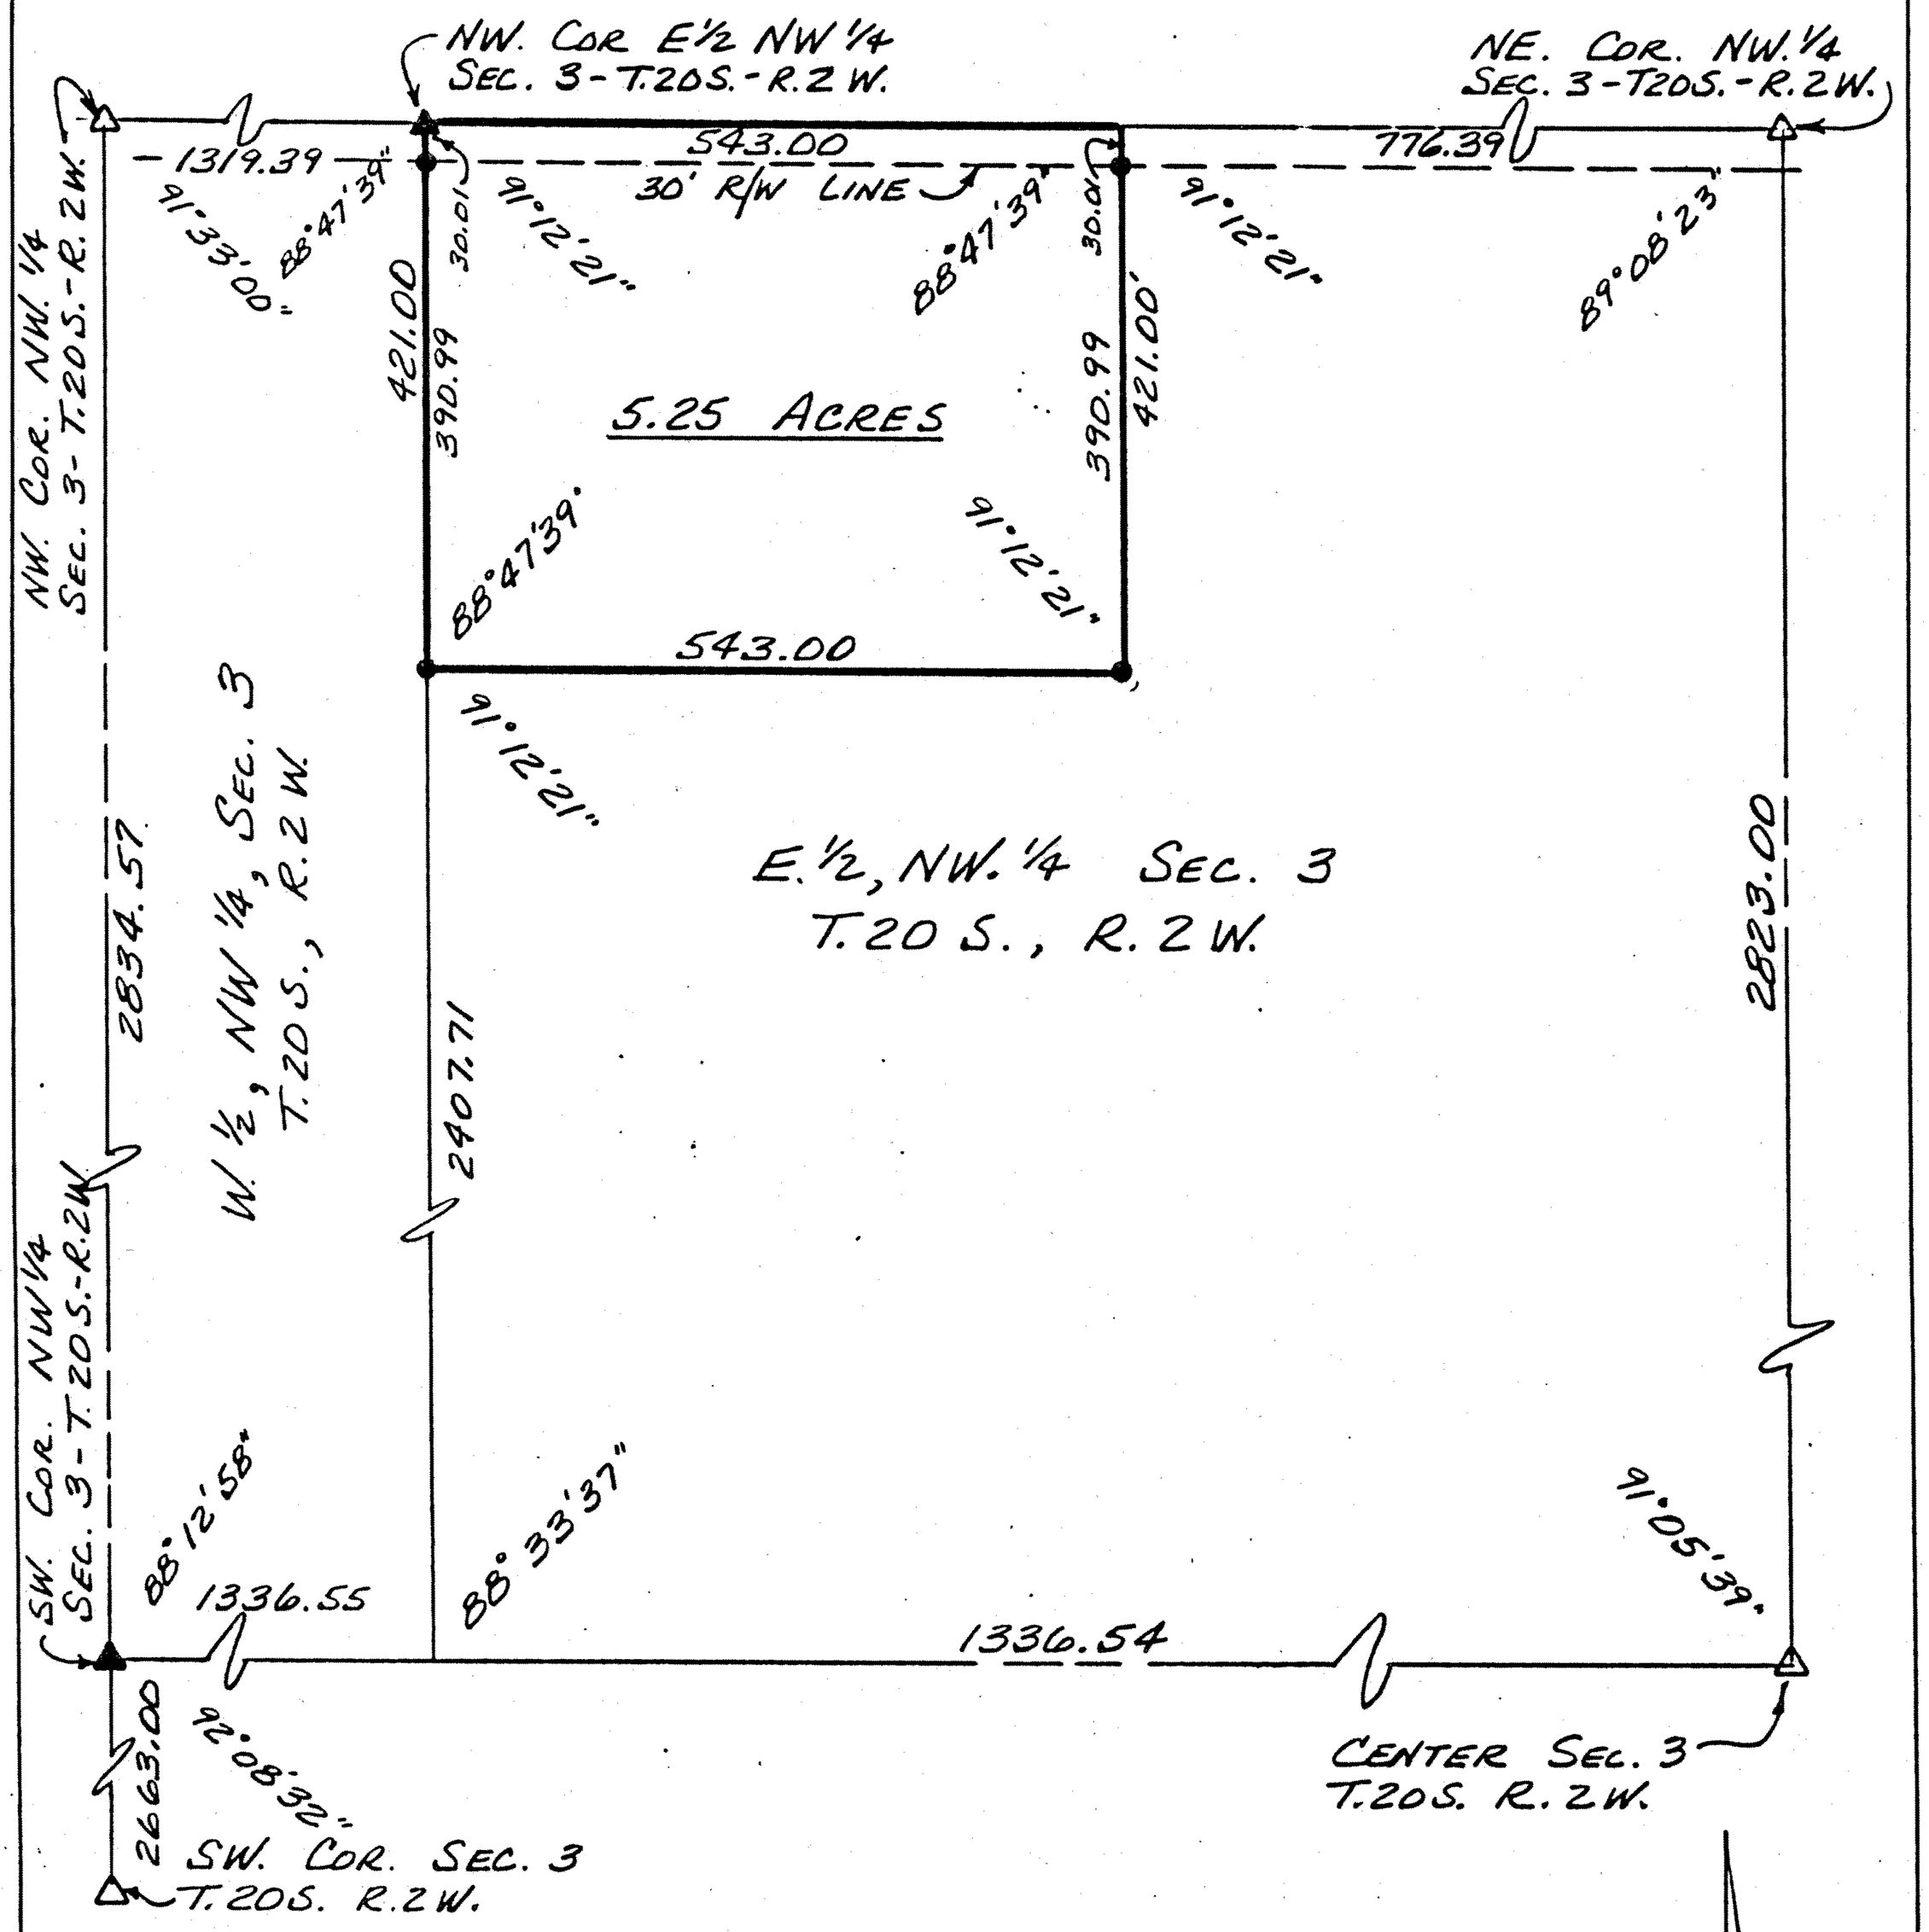

SURVEYOR'S CERTIFICATE:

I hereby certify this plat to be a true, correct and complete representation of the property described hereon and on the attached sheet, as surveyed under my supervision, this 13th of March, 1986.

DANIEL E. GARBER REGISTERED LS-683 KANSAS LAND SURVEYOR

Daniel E. Garber RLS #683