http://www.adultpdf.com
Created by TIFF To PDF trial version, to remove this mark, please register this software.

Survey of a tract of land in the SW 1/4 Section 13, T20S, R3W McPherson Kansas

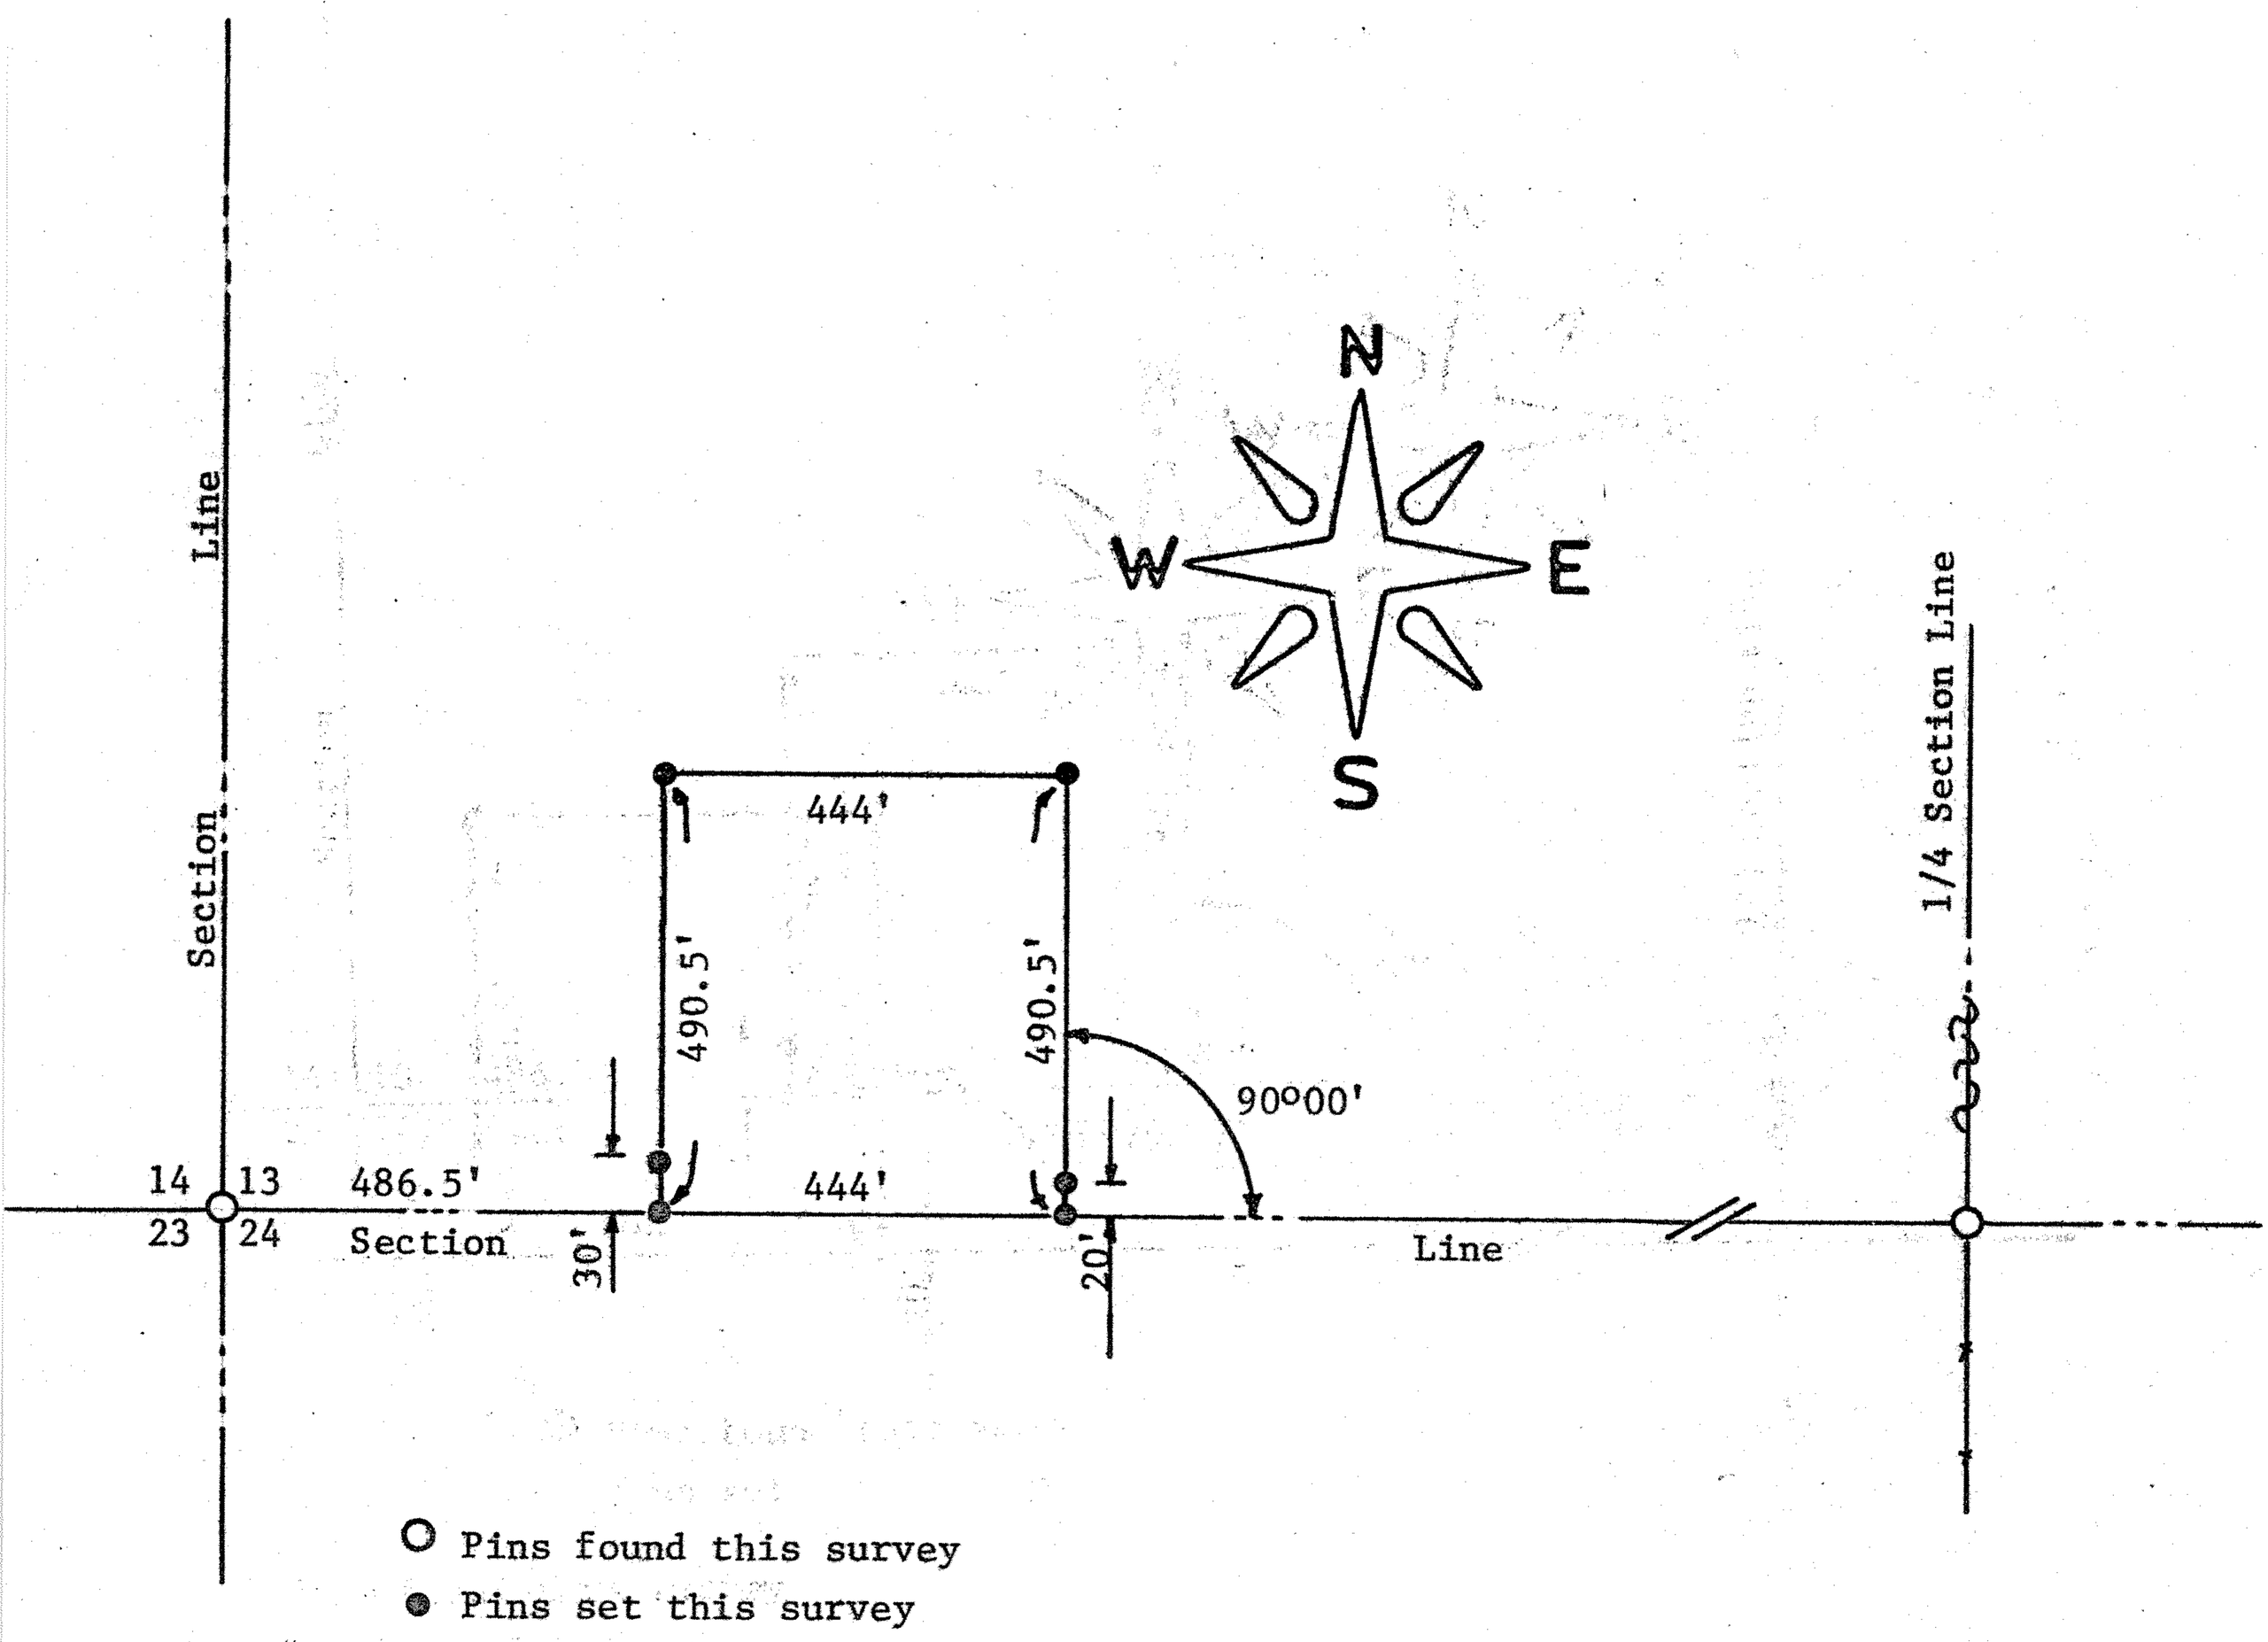

State of Kansas)
County of McPherson) S.S.

I, J.L. Griffis, Licensed Land Surveyor in the State of Kansas, do hereby certify that under my supervision a survey was made in the SW1/4 Section 13 T20S, R3W of the 6th. P.M. and described as follows:

Commencing at the SW corner of said SW1/4 Section 13, thence East 486.5 feet to a point of beginning, thence 90°00' North a distance of 490.5 feet, thence East 444 feet, thence South 490.5 feet to the South line of said SW1/4, thence West 444 feet to the point of beginning and the land herein described contains 5.0 acres and the above plat is a true exhibit of said survey as far as it is known to me.

J. L. GRIFFIS REGISTERED LS-586 KANSAS LAND SURVEYOR

Survey requested by Stan Stucky

Signed this 14th day November, 1975

J.L. Griffis

McPherson, Kansas

MICROFILM