http://www.ahkpdf.com
Created by TIFF To PDF trial version, to remove this message please purchase the software

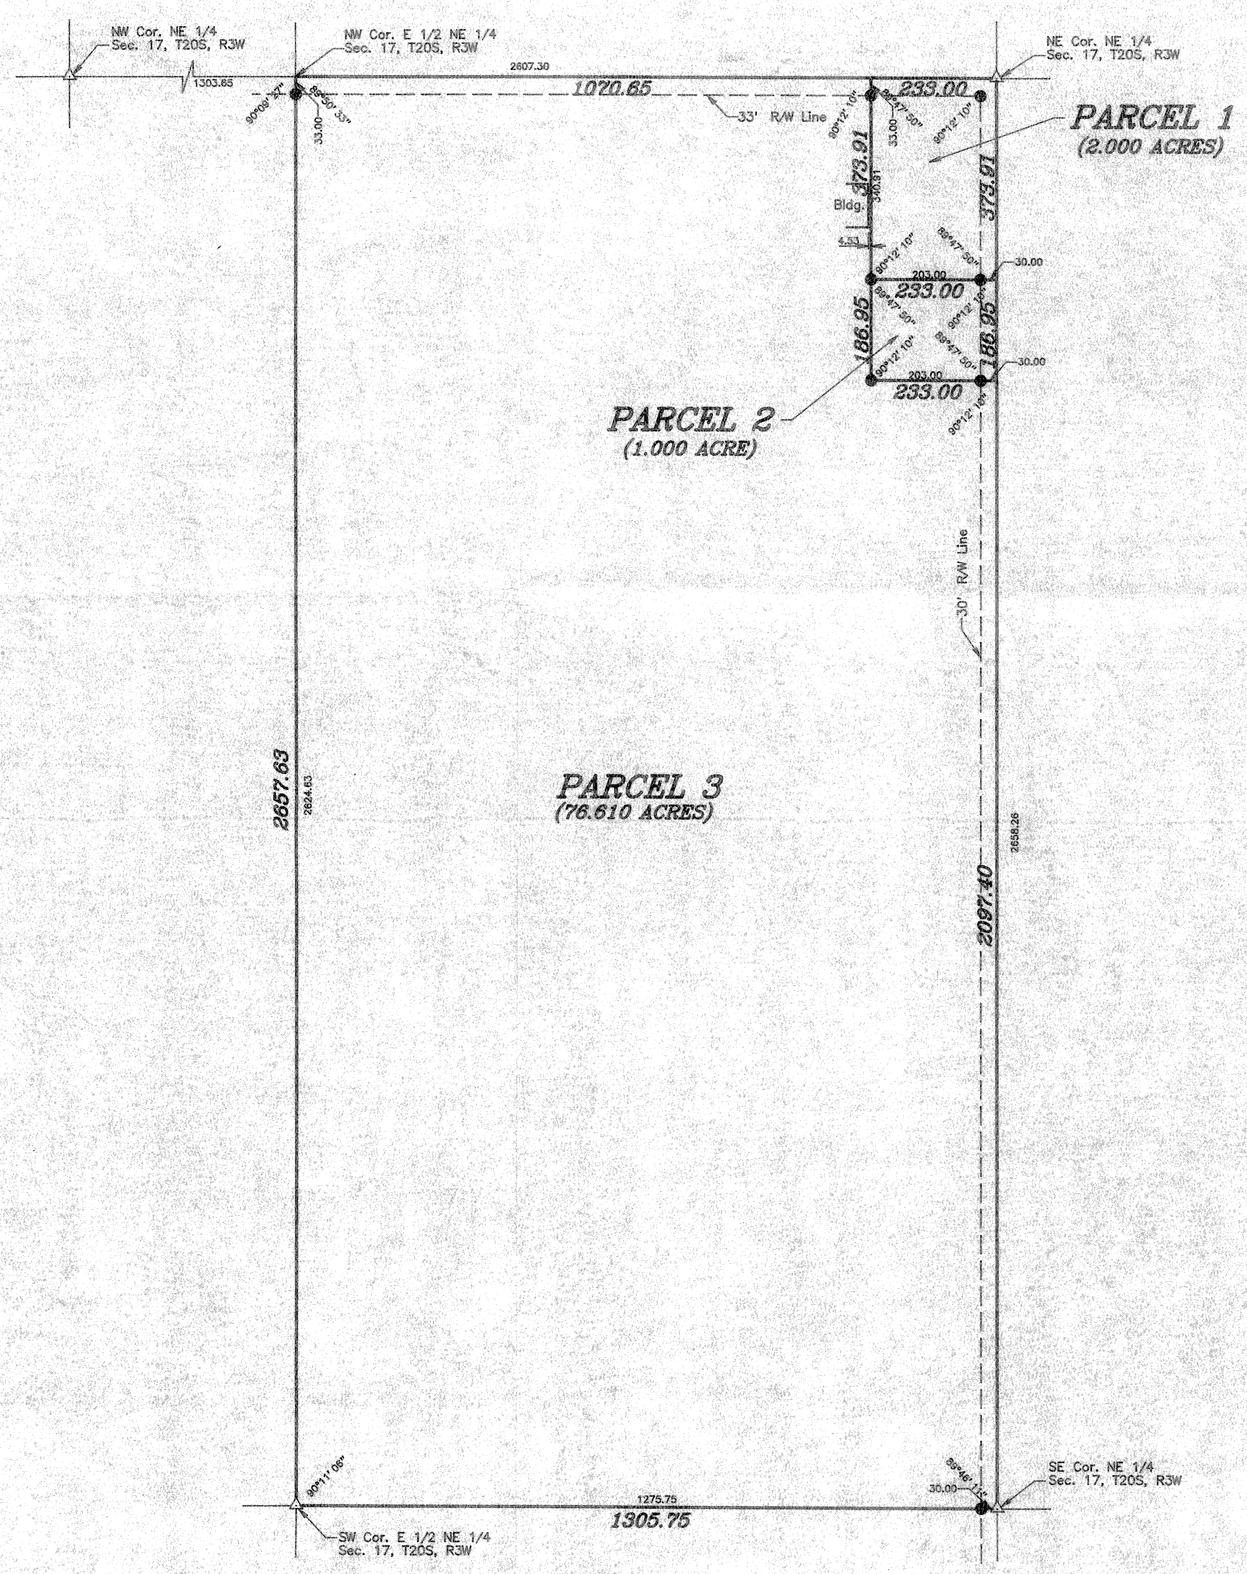

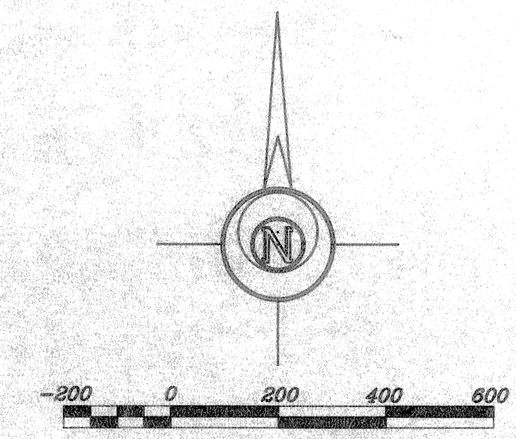

LEGEND

△ – Sectional Monument Found
● – 5/8" x24" Iron Rebar Set

SURVEYOR' S CERTIFICATE:

I hereby certify this plat to be a true, correct and complete representation of the property described on the attached sheets, as surveyed under my supervision this 28th day of December, 1992.

Daniel E. Garber RLS #683

DANIEL E. GARBER REGISTERED LS 683 KANSAS LAND SURVEYOR

GEORGE MORRIS ESTATE

GARBER SURVEYING SERVICE, P.A.

423 WEST FIRST AVENUE
HUTCHINSON, KANSAS 67501 316-665-7032

PORTIONS OF THE E 1/2
NE 1/4 SEC. 17, T20S, R3W

Scale: 1"=200'	*Job No.: G92-1033*
Date: 12/28/1992	*Sheet 1 of 1 Sheets*