http://www.adultpdf.com
Created by TIFF To PDF trial version, to remove this mark, please register this software.

A SURVEY IN THE NW¼ OF SECTION 18, T20S, R3W
MCPHERSON CO., KANSAS

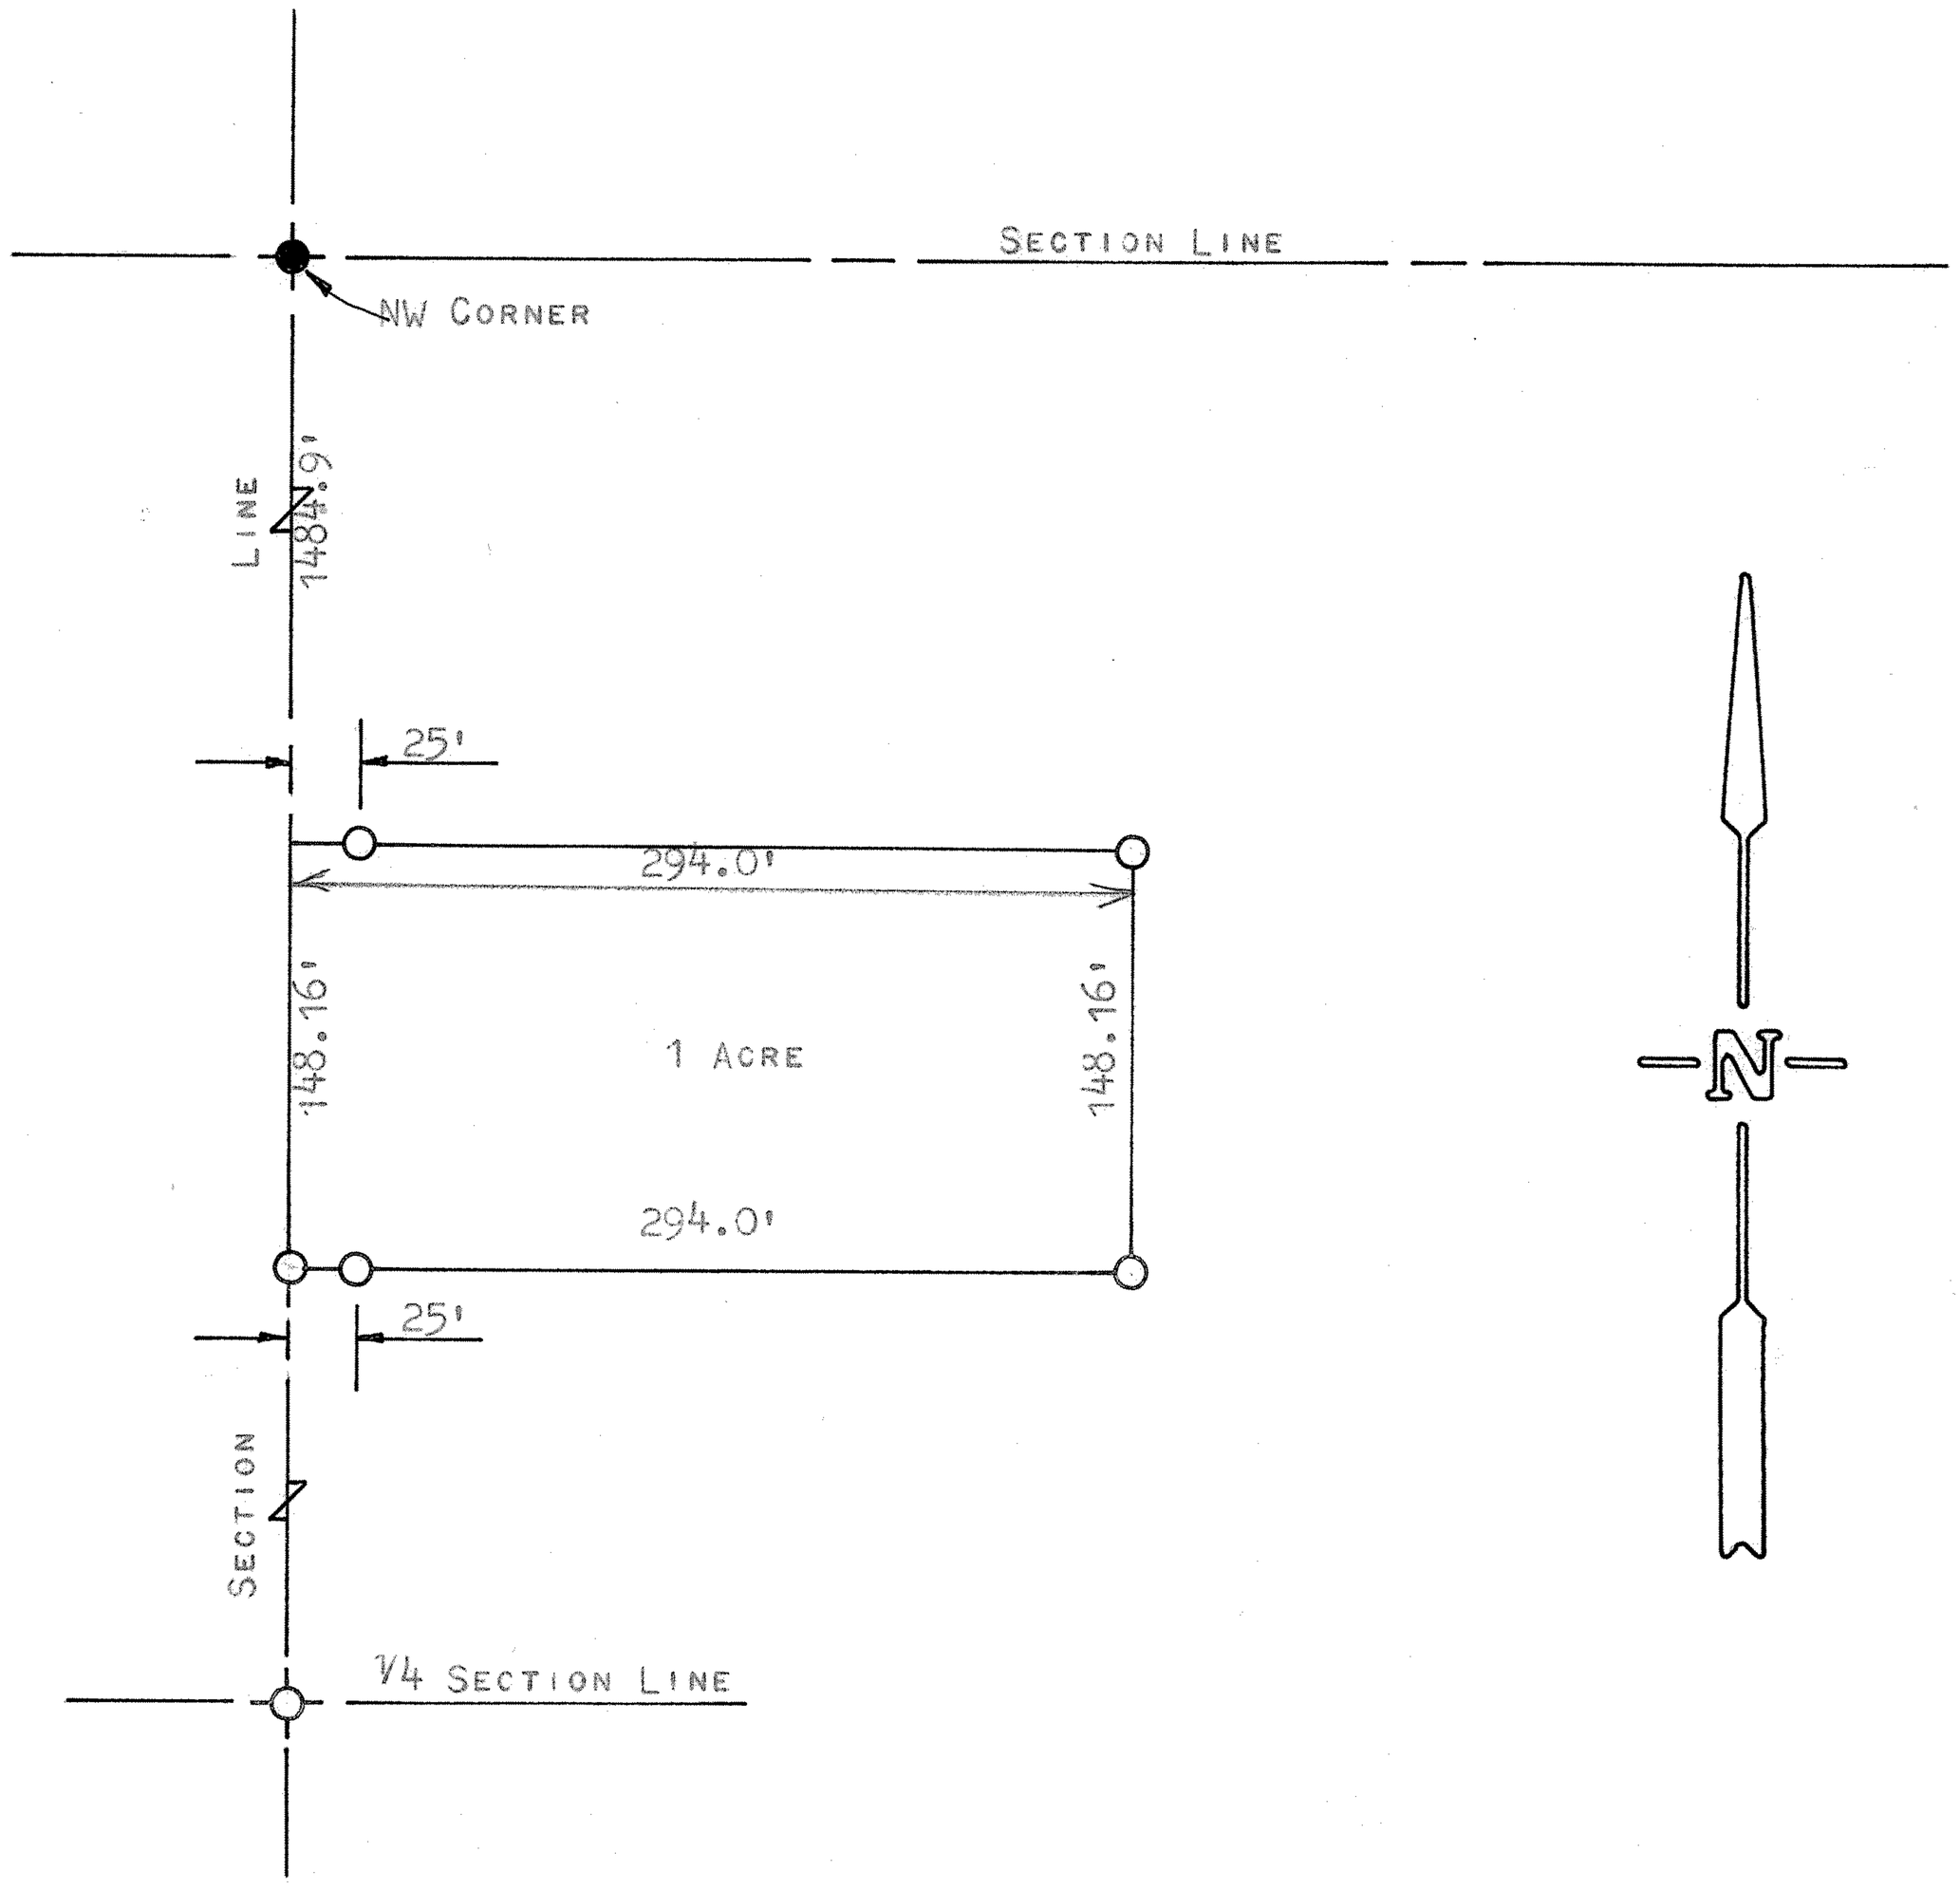

● PIN FOUND THIS SURVEY

○ PINS SET THIS SURVEY

STATE OF KANSAS)
COUNTY OF McPHERSON) SS

I, F. R. RANKIN, COUNTY ENGINEER OF McPHERSON COUNTY, KANSAS, DO HEREBY CERTIFY THAT UNDER MY SUPERVISION A SURVEY WAS MADE OF A TRACT OF LAND IN THE NW¼ OF SECTION 18, T20S, R3W OF THE 6TH. P.M. AND DESCRIBED AS FOLLOWS:

COMMENCING AT THE NW CORNER OF SAID NW¼, THENCE SOUTH, ALONG SECTION LINE, 1484.9 FEET TO THE PLACE OF BEGINNING; THENCE EAST, AT RIGHT ANGLE TO THE SECTION LINE, 294.0 FEET; THENCE SOUTH, PARALLEL WITH THE SECTION LINE, 148.16 FEET; THENCE WEST, TO THE SECTION LINE, 294.0 FEET; THENCE NORTH, ON THE SECTION LINE, 148.16 FEET TO THE PLACE OF BEGINNING.

THE ABOVE DESCRIBED TRACT CONTAINS 1.0 ACRE MORE OR LESS AND THE ACCOMPANYING PLAT IS A TRUE EXHIBIT OF SAID SURVEY AS FAR AS IT IS KNOWN TO ME.

SURVEY CALLED FOR BY RODNEY SWANSON

SIGNED THIS 28 DAY OF MARCH, 1973

F. R. Rankin

F. R. RANKIN, P. E.
COUNTY ENGINEER
McPHERSON COUNTY, KANSAS

F. R. RANKIN LICENSED 799 KANSAS PROFESSIONAL ENGINEER

MICROFILM