http://www.adultpdf.com
Created by TIFF To PDF trial version, to remove this mark, please register this software.

A SURVEY IN THE NW1/4 OF
SECTION 24, T20S, R3W

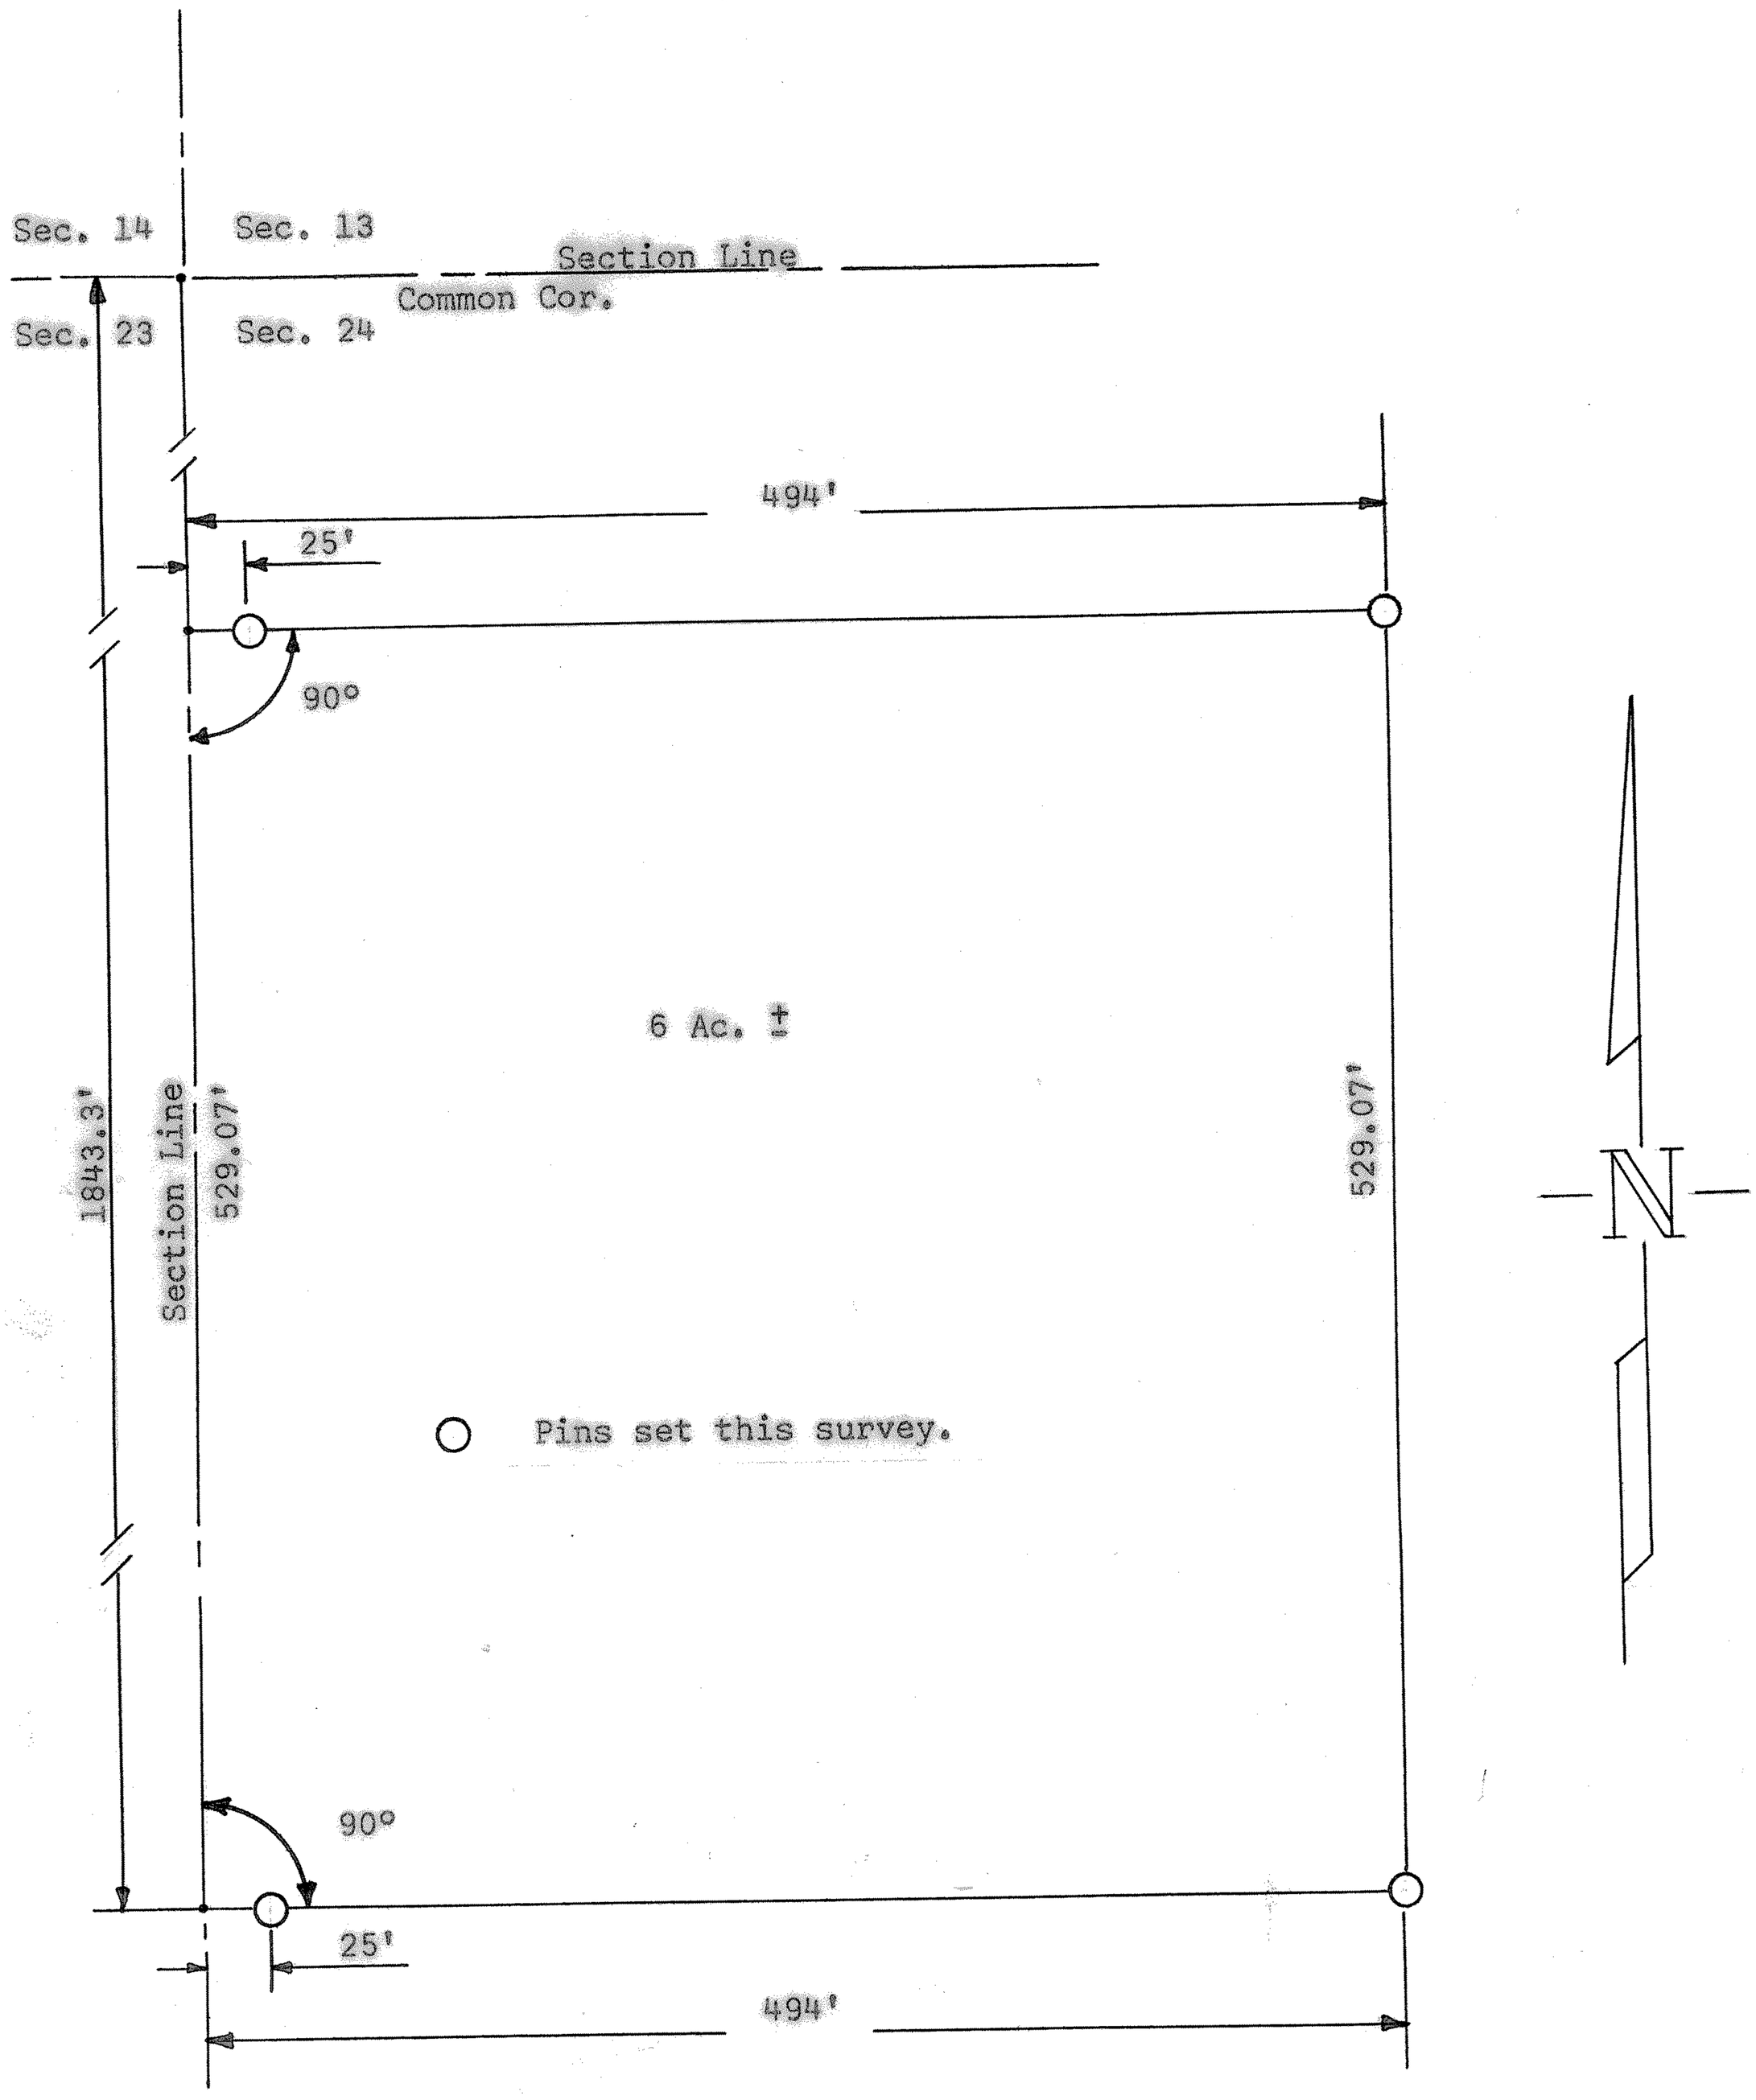

State of Kansas)
County of McPherson) SS

I, Francis Rankin, County Engineer of McPherson County, Kansas, do hereby certify that I did cause to be done on the 20th day of August, 1962 a survey in the NW 1/4 of Section 24, T20S, R3W of the 6th P.M. described as follows:

Beginning at a point 1843.3 feet south of the NW corner Section 24, T20S, R3W,; thence east, at an angle of 90 degrees 494 feet; thence north, parallel with the west section line, 529.07 feet; thence west 494 feet to section line; thence south along west section line 529.07 feet to place of beginning, said tract containing 6.0 acres more or less, and that the accompanying plat is a true exhibit of said survey as far as it is known to me.

MICROFILM

21, August, 1962

Francis Rankin
Francis Rankin
County Engineer
McPherson County

F. R. RANKIN
LICENSED
799
KANSAS
PROFESSIONAL ENGINEER