http://www.adultpdf.com
Created by TIFF To PDF trial version, to remove this mark, please register this software.

PLAT OF SURVEY

HELLER BOUNDARY SURVEYS

WILLIAM B. HELLER, R.L.S.~734 N. 1ST.ST., LINDSBORG, KS. 67456
HOME PHONE: 1-785-227-2759 ~ CELLULAR: 1-785-227-5279

MARTIN R. SEIDEL TRUST
1215 COMANCHE ROAD
MCPHERSON, KS. 67460

JULY 12, 2003

PARCEL LOCATED IN: N.W. 1/4, SECTION 30, TOWNSHIP 20 SOUTH, RANGE 3 WEST

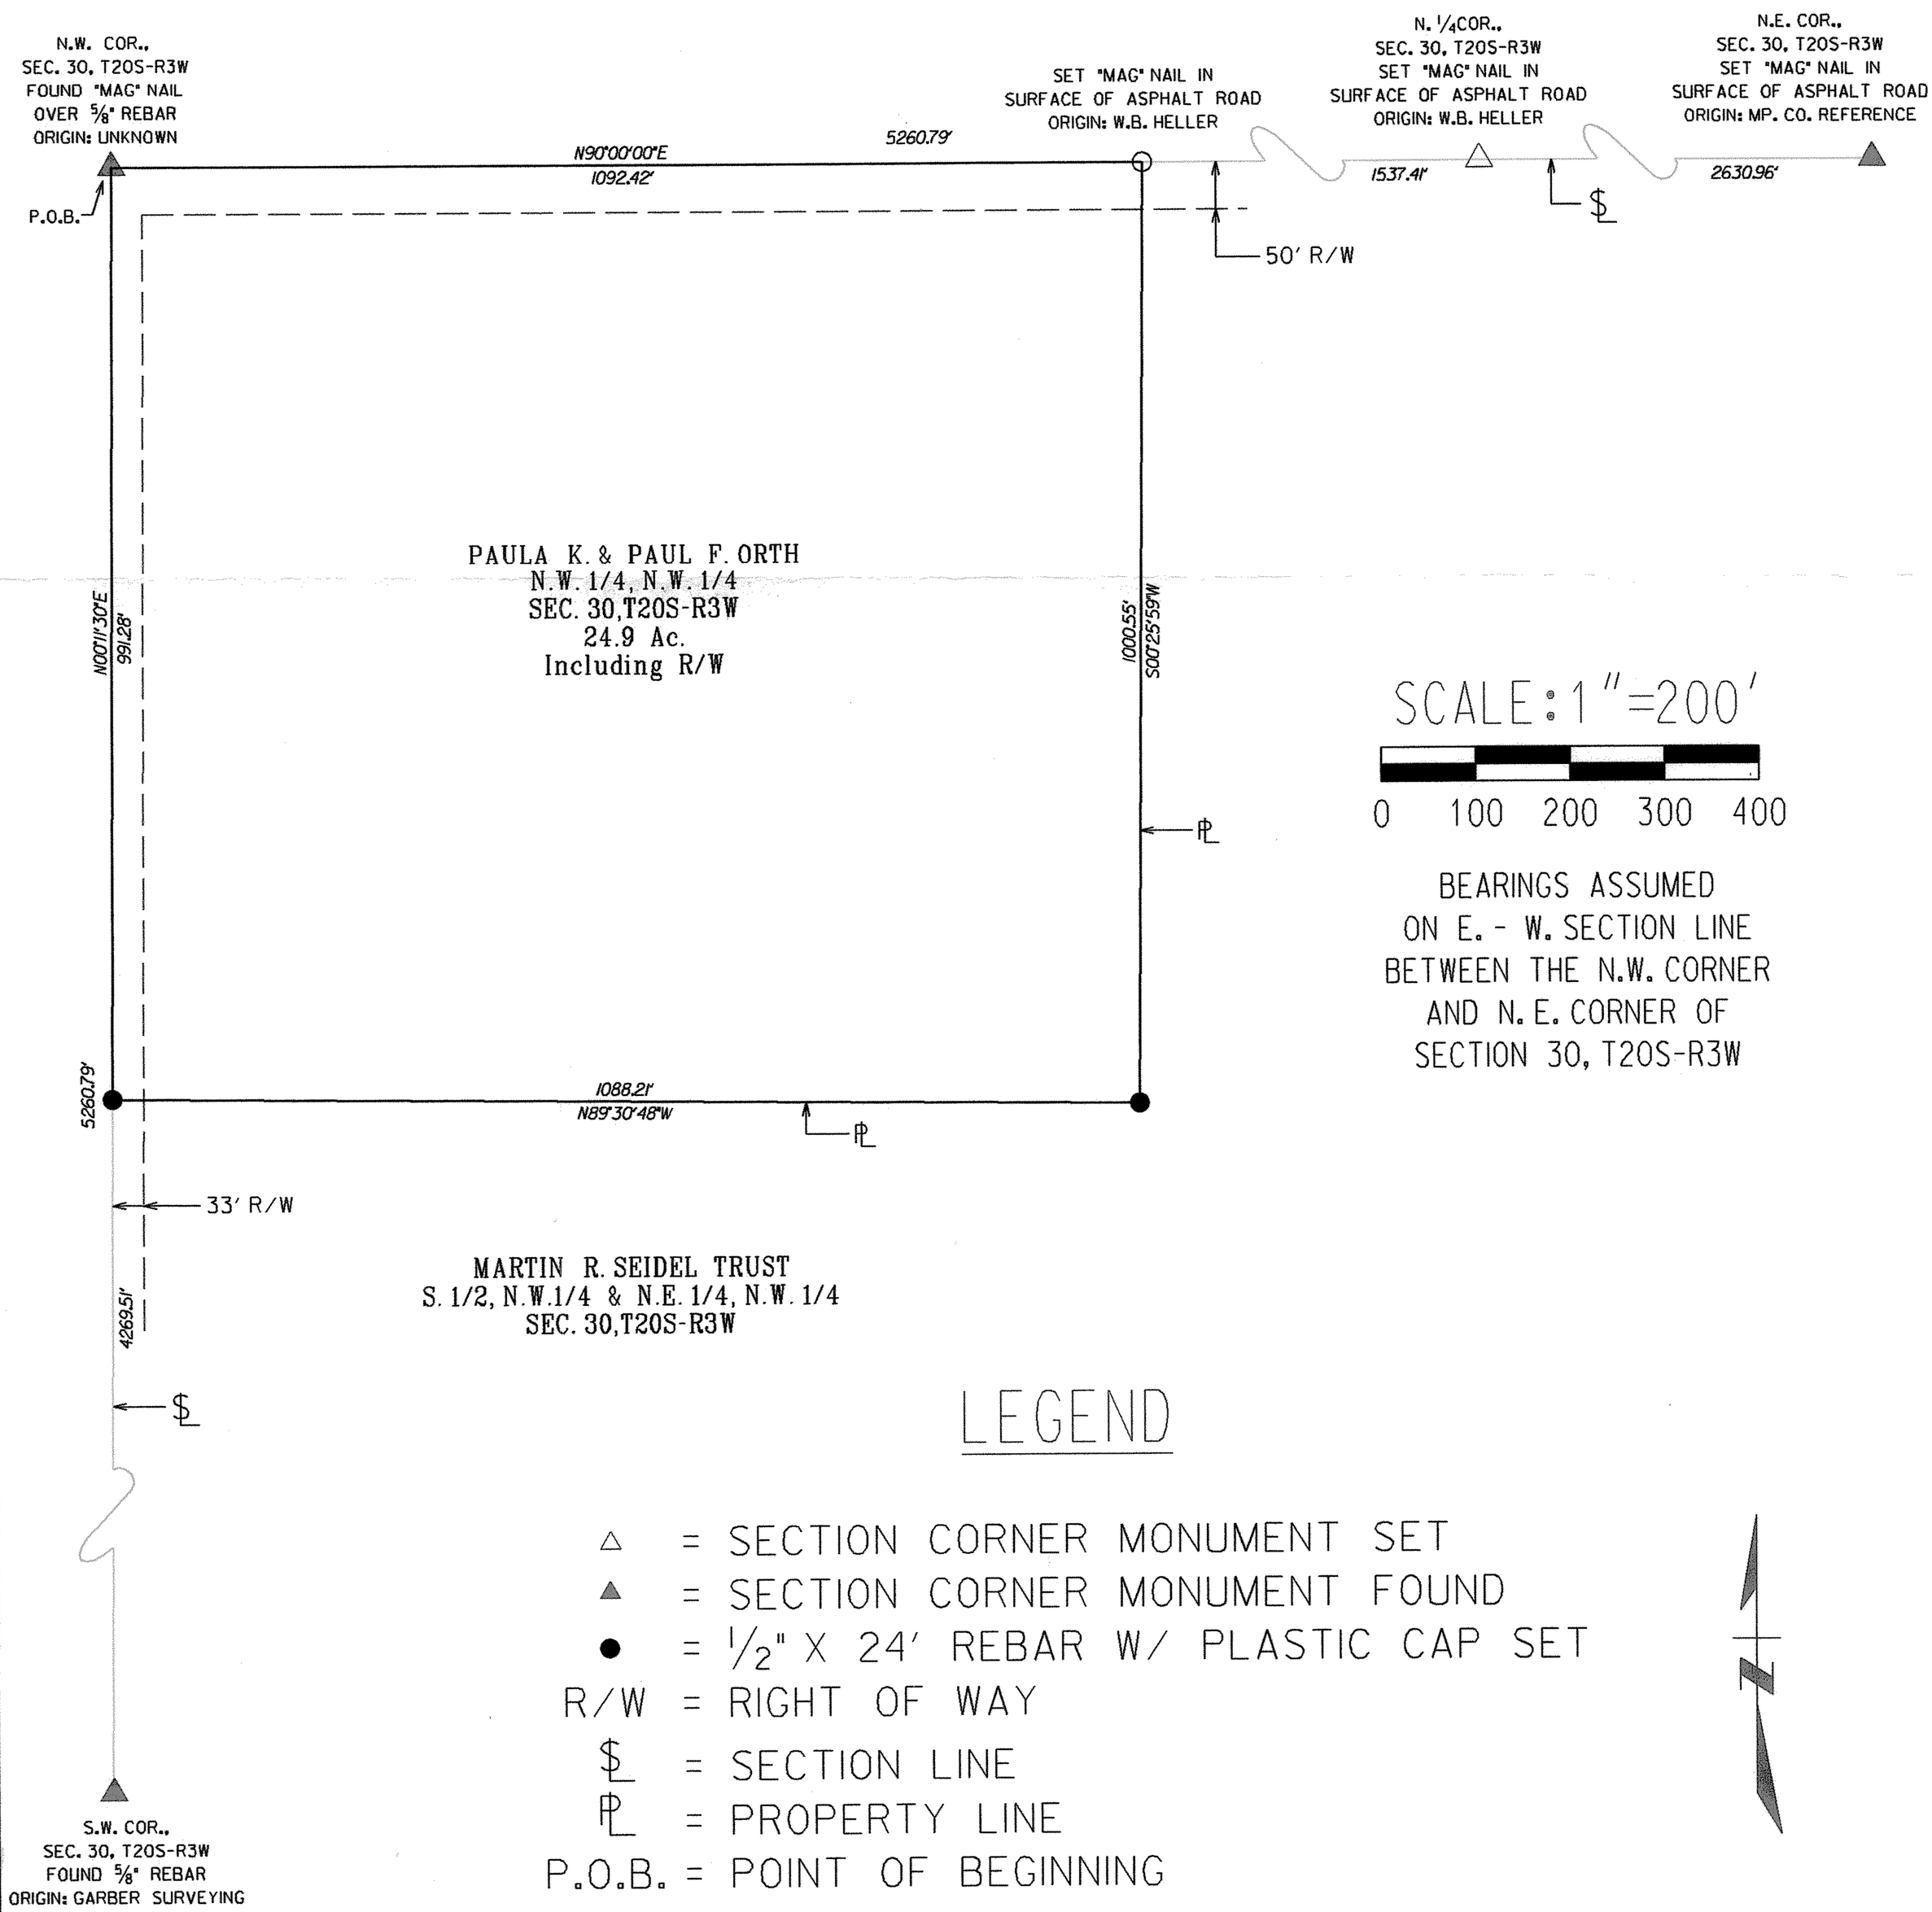

LEGEND

△ = SECTION CORNER MONUMENT SET
▲ = SECTION CORNER MONUMENT FOUND
● = 1/2" X 24' REBAR W/ PLASTIC CAP SET
R/W = RIGHT OF WAY
$ = SECTION LINE
PL = PROPERTY LINE
P.O.B. = POINT OF BEGINNING