http://www.adultpdf.com
Created by TIFF To PDF trial version, to remove this mark, please register this software.

PLAT OF SURVEY

HELLER BOUNDARY SURVEYS

WILLIAM B. HELLER, R.L.S.~734 N. 1ST.ST., LINDSBORG, KS. 67456
HOME PHONE: 1-785-227-2759 ~ CELLULAR: 1-785-227-5279
e-mail: wheller@ks-usa.net

PAULA K. & PAUL F. ORTH
1215 COMANCHE ROAD
MCPHERSON, KS. 67460
AUGUST 19, 2004

PARCEL LOCATED IN: N.W. 1/4, N.W. 1/4, SECTION 30, TOWNSHIP 20 SOUTH, RANGE 3 WEST

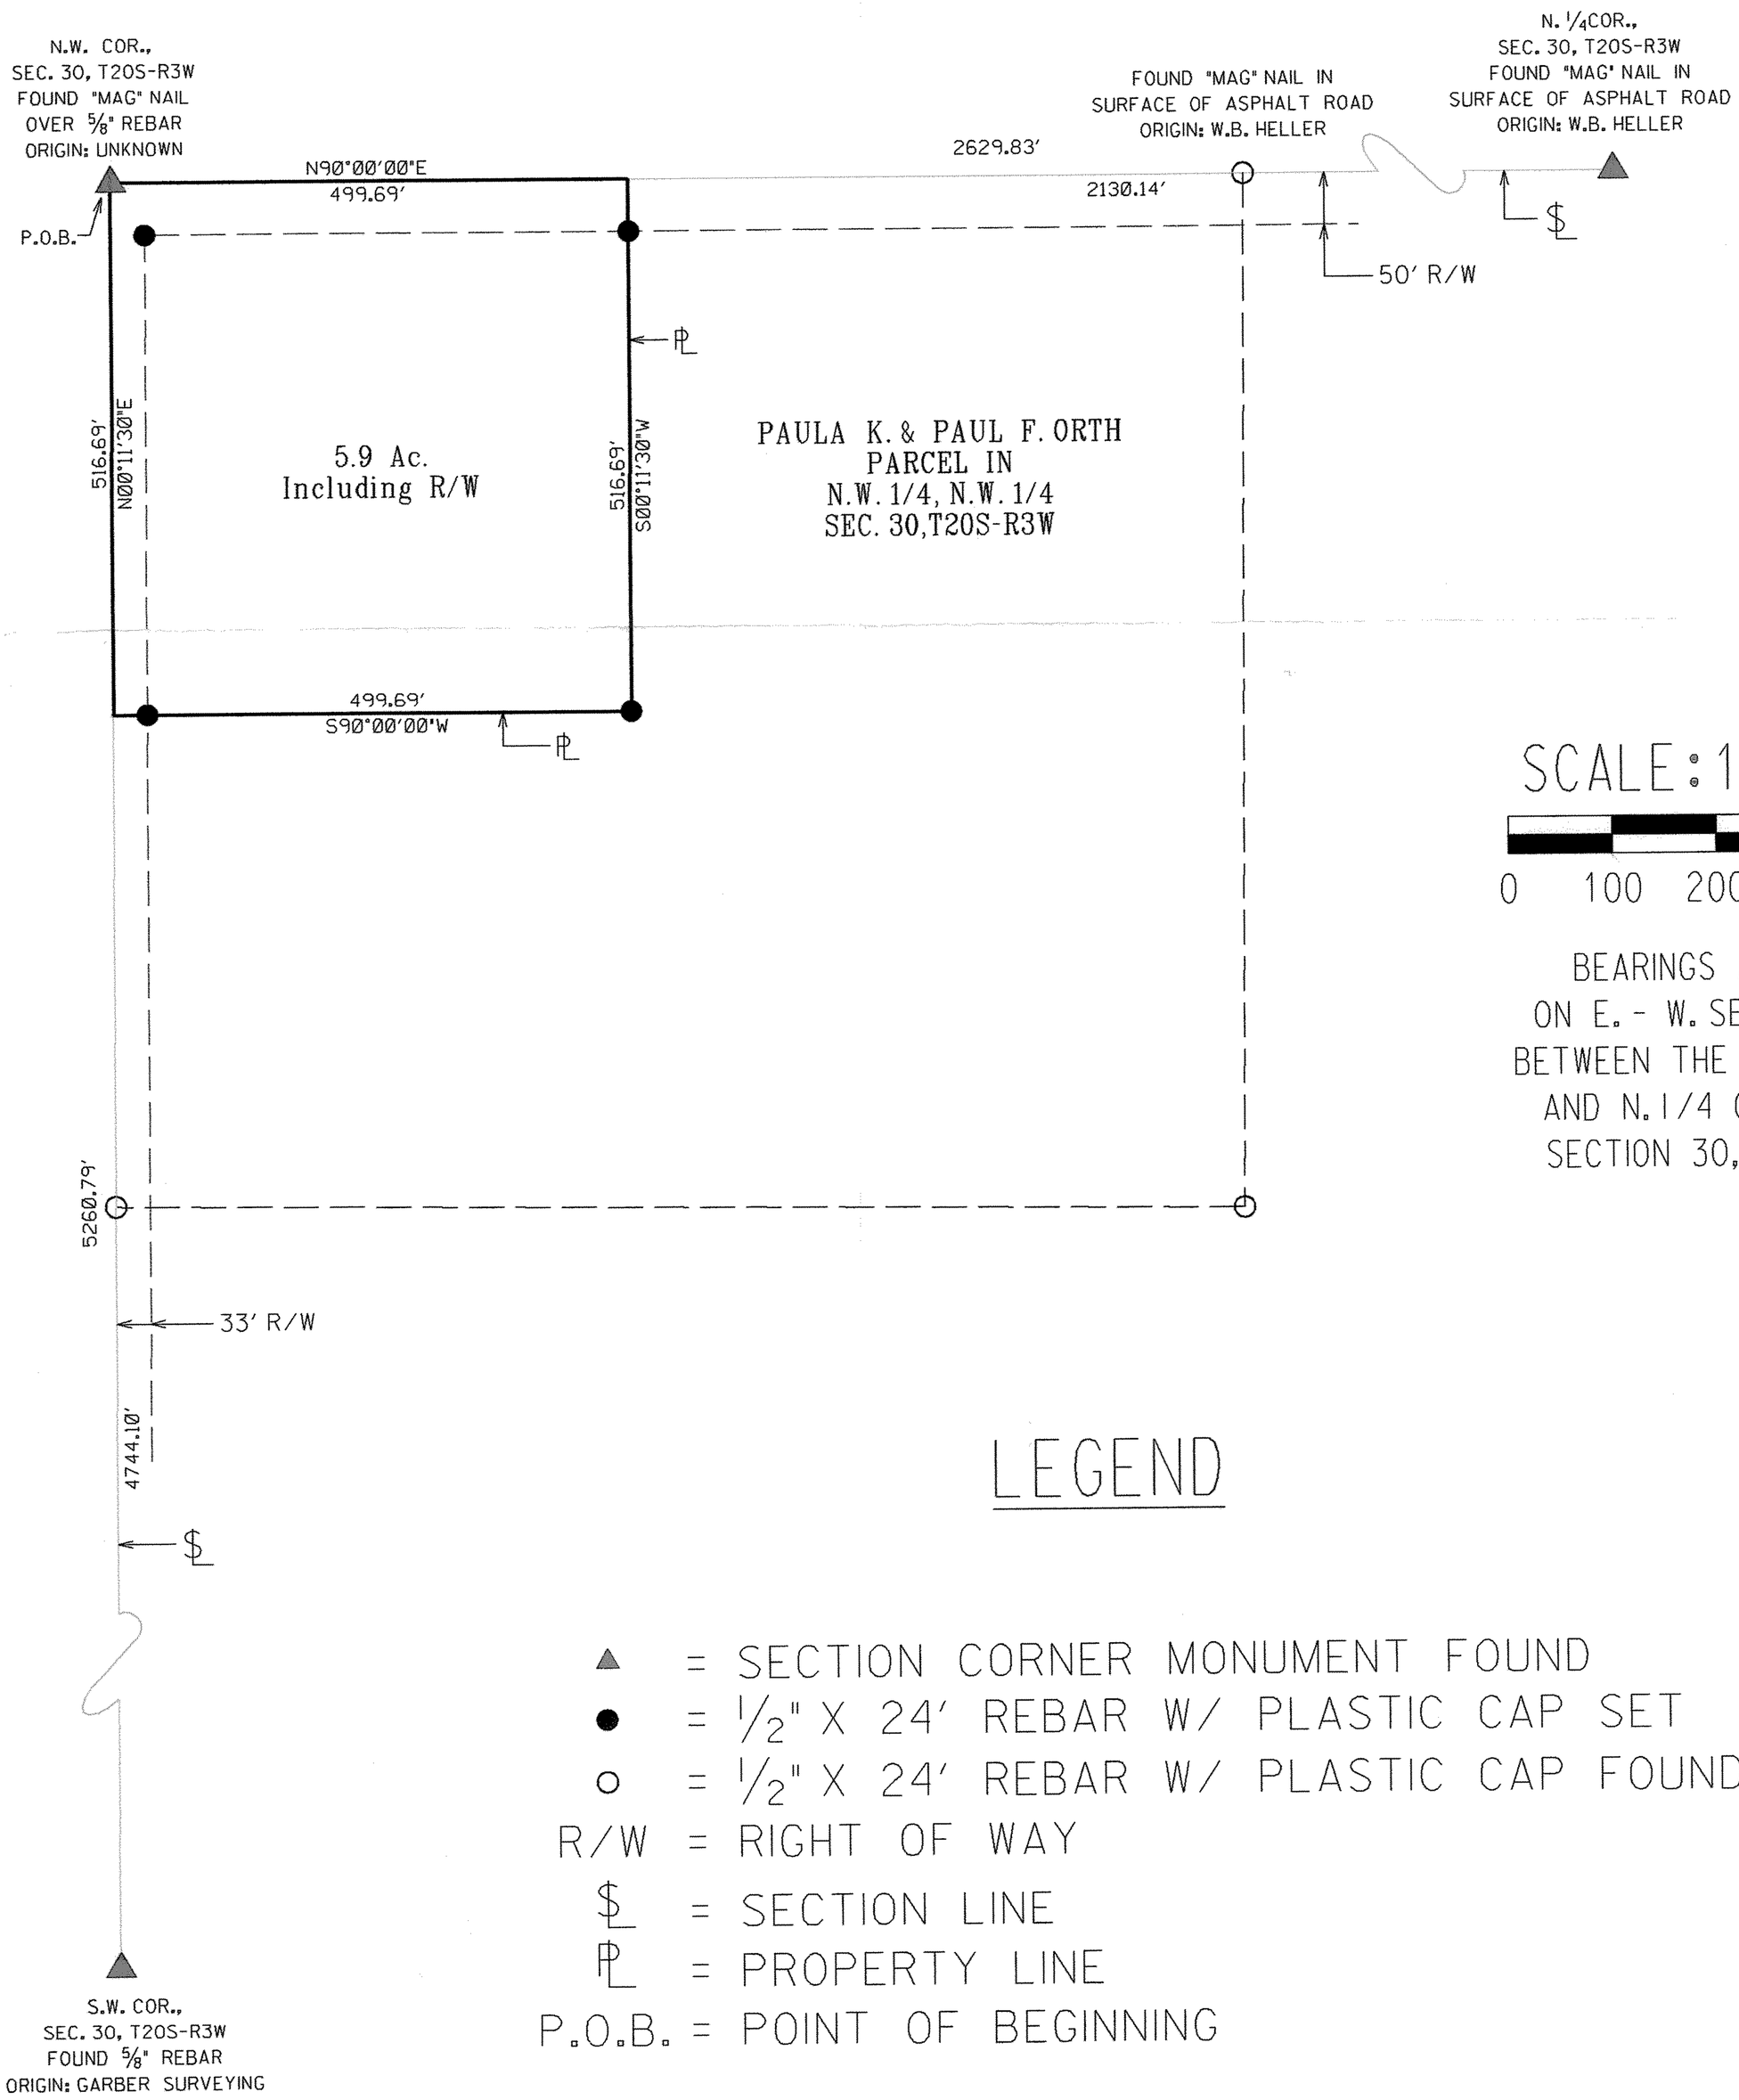

SCALE: 1"=200'

0 100 200 300 400

BEARINGS ASSUMED ON E.- W. SECTION LINE BETWEEN THE N.W. CORNER AND N. 1/4 CORNER OF SECTION 30, T20S-R3W

LEGEND

▲ = SECTION CORNER MONUMENT FOUND
● = 1/2" X 24' REBAR W/ PLASTIC CAP SET
○ = 1/2" X 24' REBAR W/ PLASTIC CAP FOUND
R/W = RIGHT OF WAY
SL = SECTION LINE
PL = PROPERTY LINE
P.O.B. = POINT OF BEGINNING