http://www.adultpdf.com
Created by TIFF To PDF trial version, to remove this mark, please register this software.

A SURVEY IN THE SE 1/4 SECTION 36, T20S R3W
MCPHERSON COUNTY, KANSAS

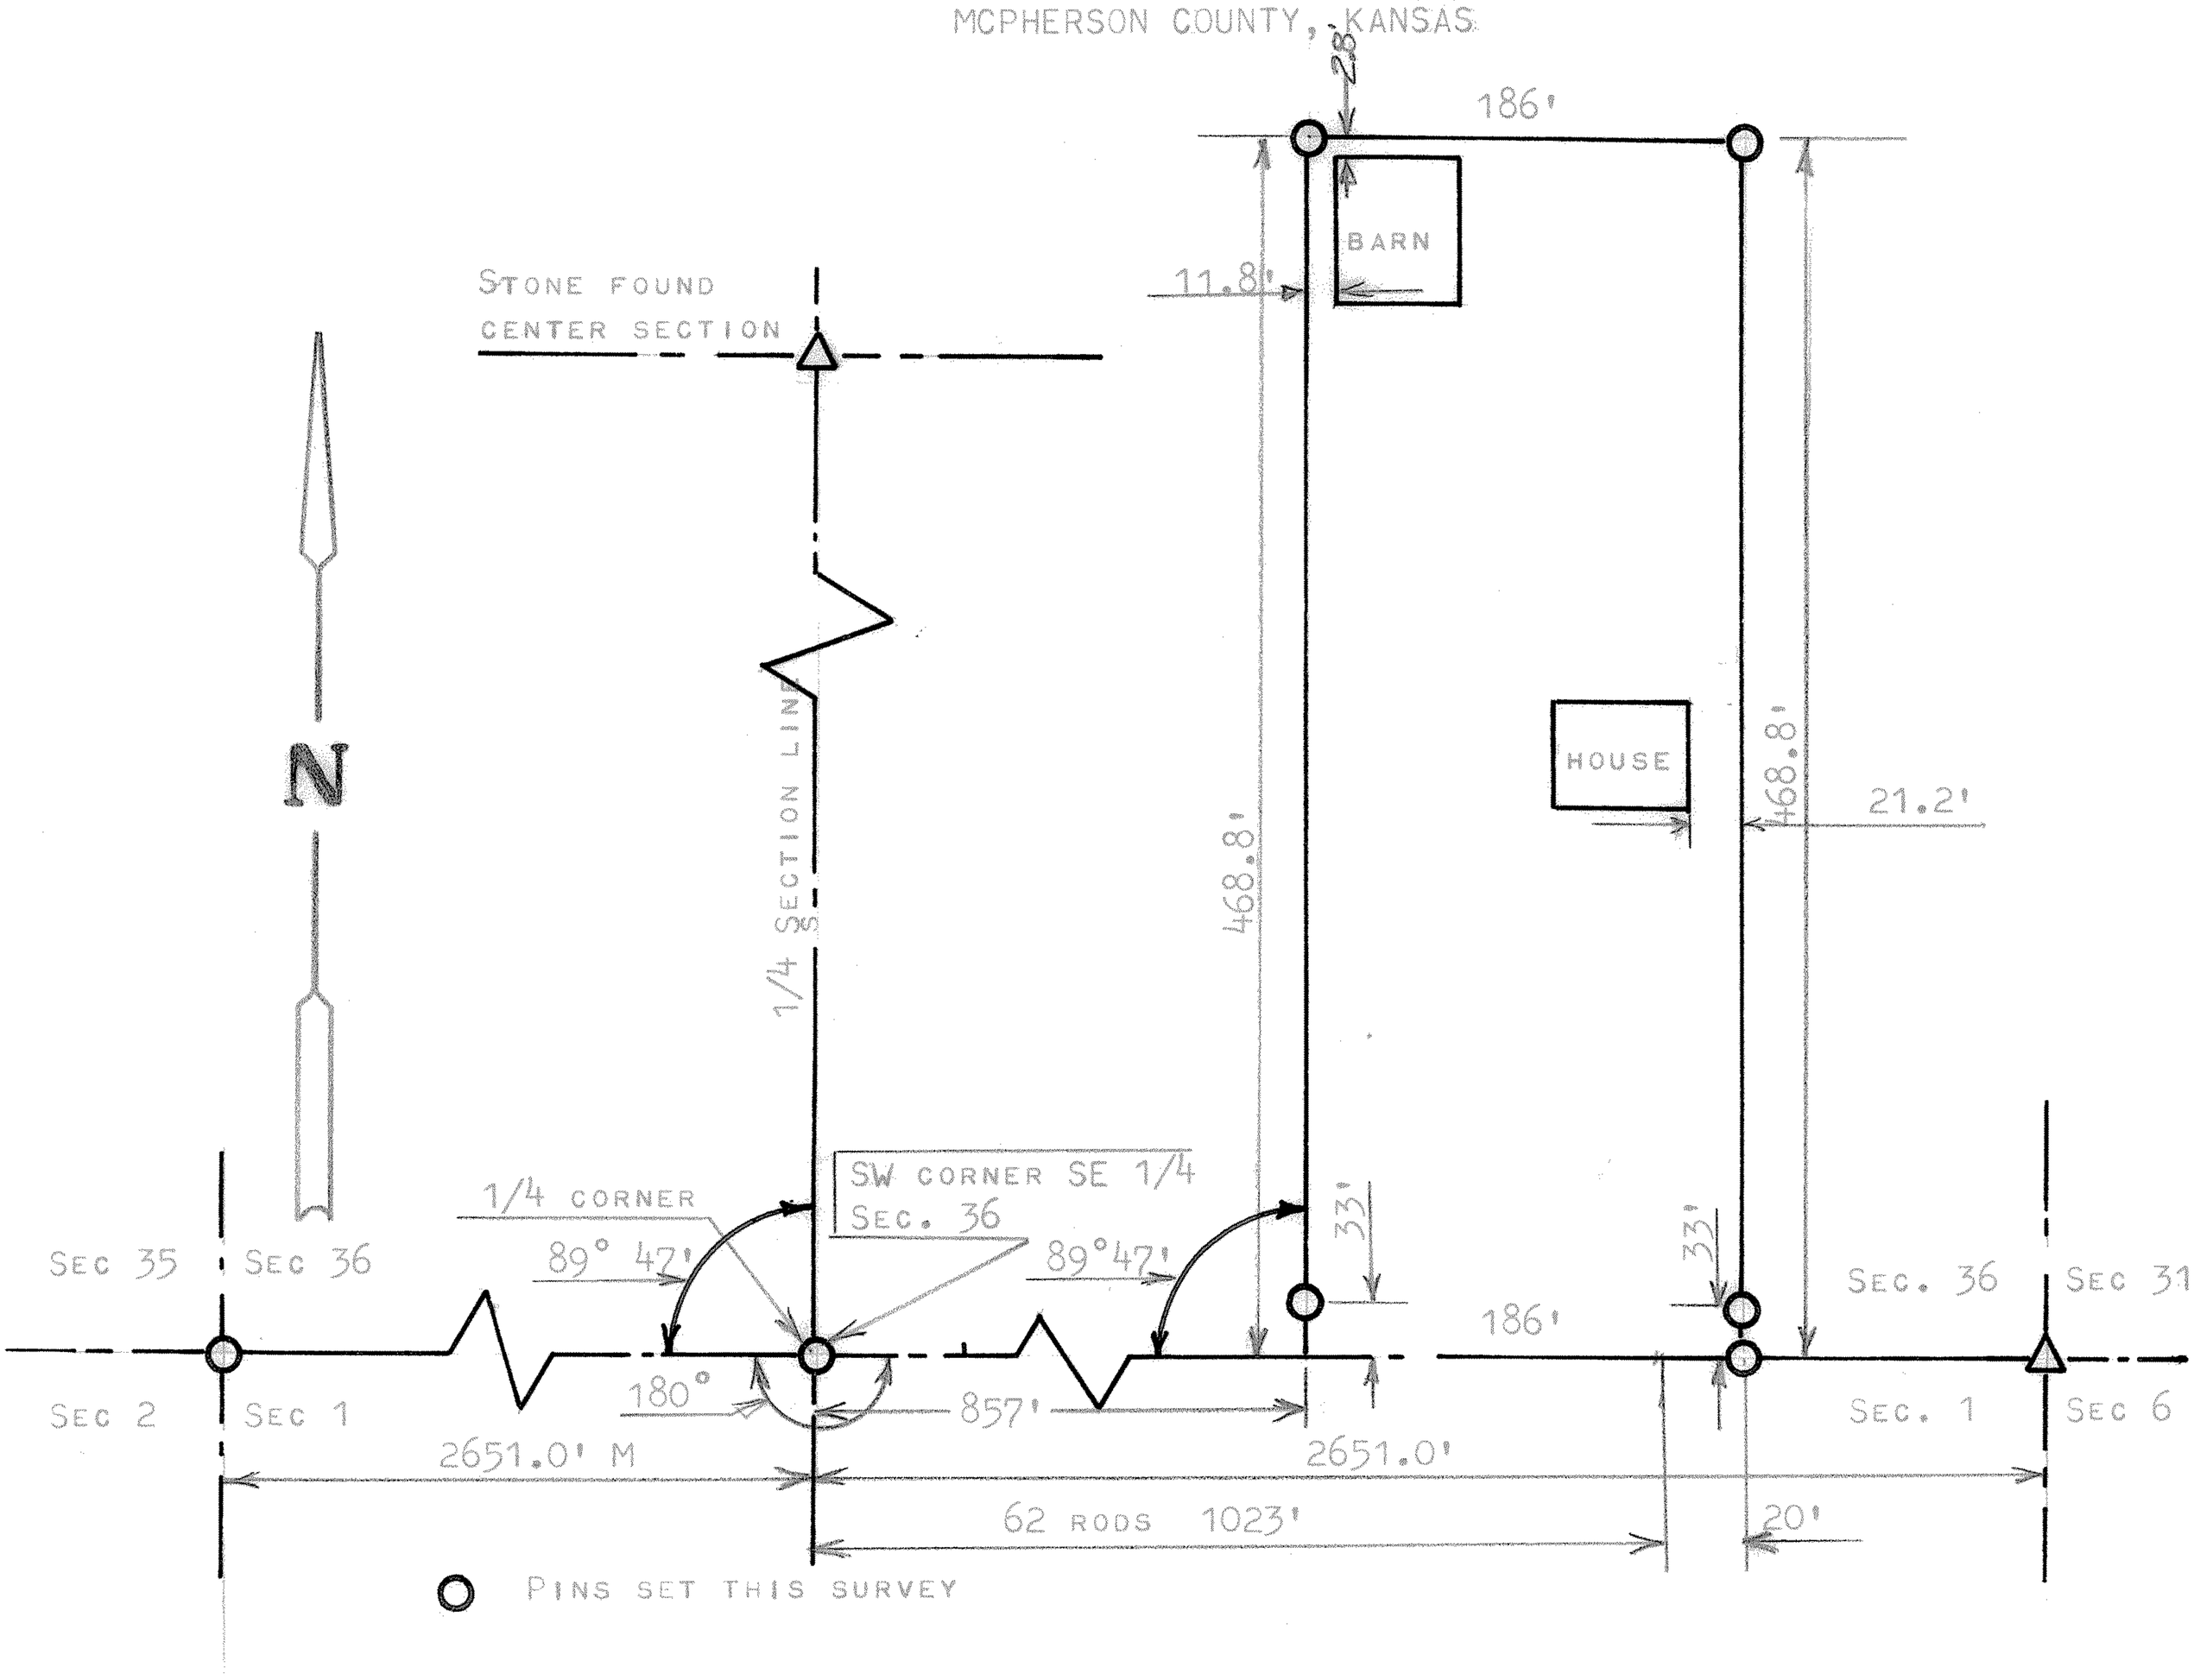

STATE OF KANSAS)
COUNTY OF MCPHERSON) SS

I, FRANCIS RANKIN, PROFESSIONAL ENGINEER OF THE STATE OF KANSAS DO HEREBY CERTIFY THAT UNDER MY SUPERVISION A SURVEY WAS MADE IN THE SE 1/4 SECTION 36, T20S R3W OF THE 6TH PM. AND DESCRIBED AS FOLLOWS;

BEGINNING AT A POINT 857.0 FEET EAST OF THE SW CORNER OF THE SE 1/4 OF SAID SECTION 36, T20S R3W; THENCE EAST ON SECTION LINE 186.0 FEET; THENCE NORTH PARALLEL WITH 1/4 SECTION LINE 468.8 FEET; THENCE WEST PARALLEL WITH SECTION LINE 186.0 FEET; THENCE SOUTH TO POINT OF BEGINNING 468.8 FEET, SAID TRACT OF LAND CONTAINS 2.0 ACRES MORE OR LESS, AND THAT THE ACCOMPANYING PLAT IS A TRUE EXHIBIT OF SAID SURVEY AS FAR AS IT IS KNOWN TO ME.

SURVEY CALLED FOR BY WAYNE HOLECEK (DUGUID INV. CO.)

SIGNED THIS 2 DAY OF JUNE, 1967

F. R. Rankin
FRANCIS RANKIN
PROFESSIONAL ENGINEER
McPHERSON, KANSAS

F. R. RANKIN
LICENSED
799
KANSAS
PROFESSIONAL ENGINEER

MICROFILM