http://www.adultpdf.com
Created by TIFF To PDF trial version, to remove this mark, please register this software.

A SURVEY IN THE SE1/4, SECTION 36, T20S R3W
MCPHERSON, COUNTY, KANSAS

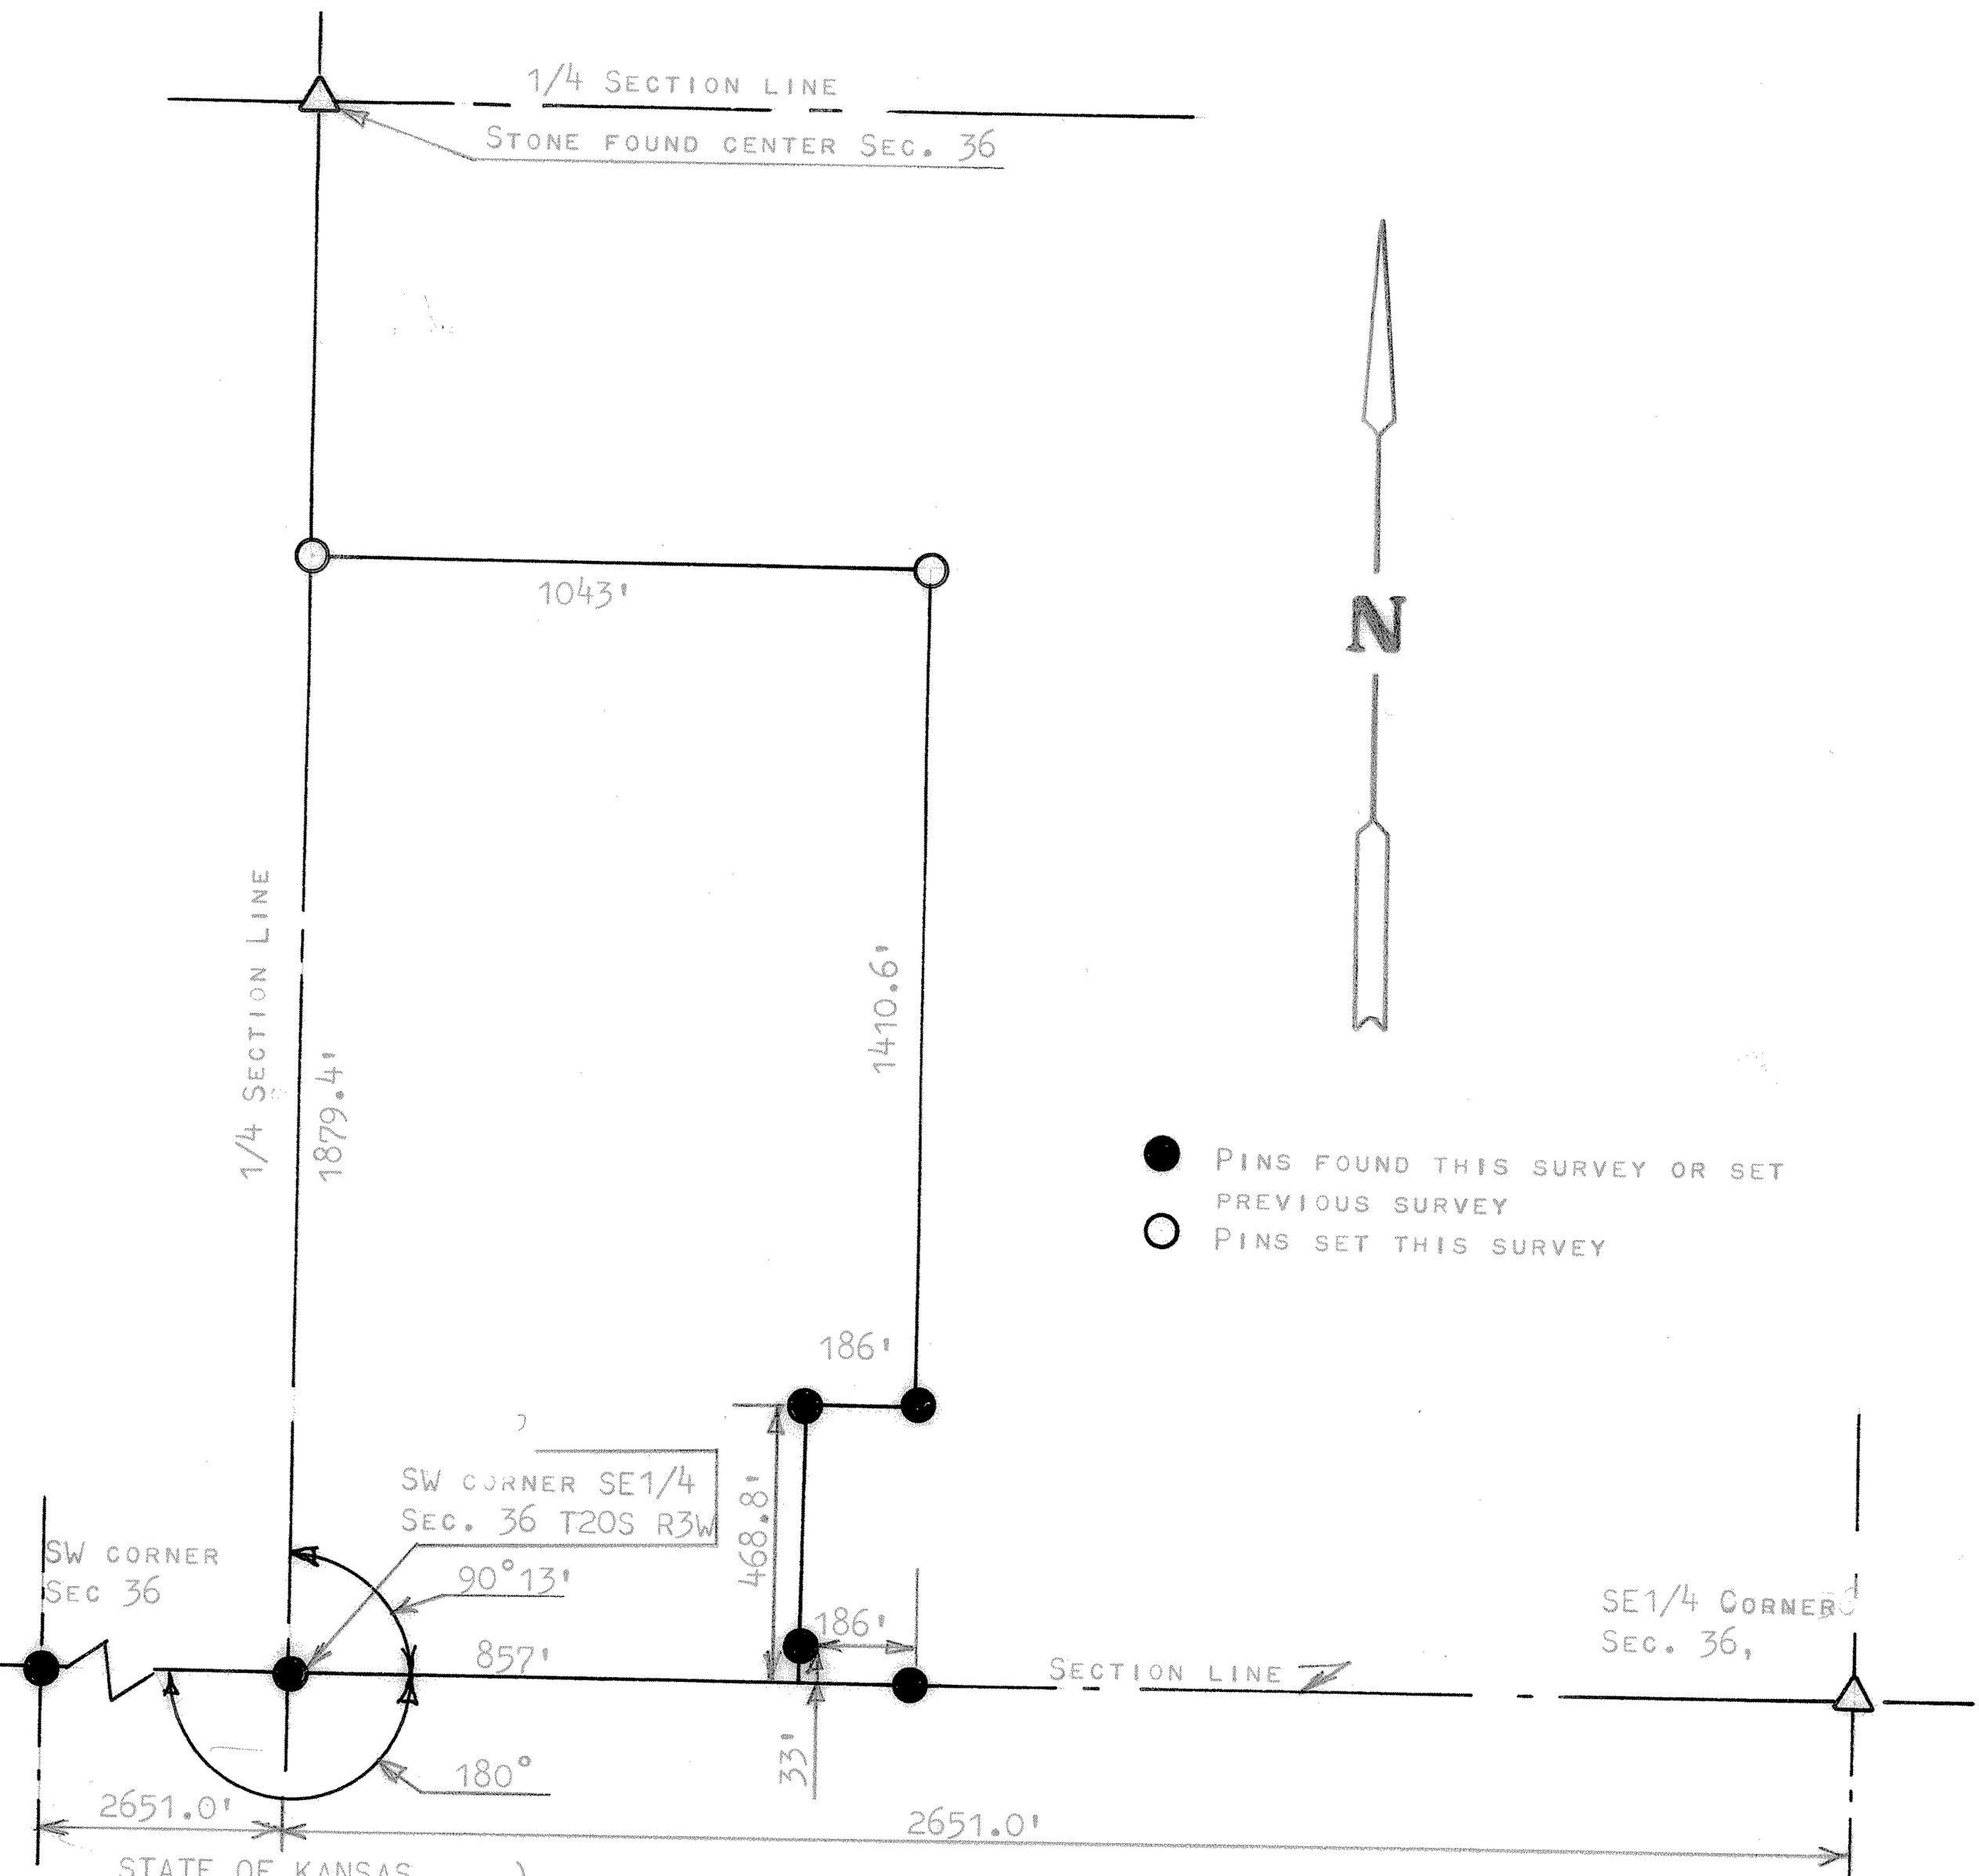

STATE OF KANSAS)
COUNTY OF MCPHERSON) SS

I, FRANCIS RANKIN, PROFESSIONAL ENGINEER OF THE STATE OF KANSAS DO HEREBY CERTIFY THAT UNDER MY SUPERVISION A SURVEY WAS MADE IN THE SE1/4 SECTION 36, T20S R3W OF THE 6TH P.M. AND DESCRIBED AS FOLLOWS;

BEGINNING AT THE SW CORNER OF THE SE1/4 OF SAID SECTION 36, T20S R3W; THENCE NORTH ON SECTION LINE 1879.4 FEET; THENCE EAST PARALLEL WITH SOUTH SECTION LINE 1043 FEET; THENCE SOUTH PARALLEL WITH WEST 1/4 SECTION LINE 1410.6 FEET; THENCE WEST PARALLEL WITH SECTION LINE 186 FEET; THENCE SOUTH PARALLEL WITH 1/4 SECTION LINE 468.8 FEET TO SECTION LINE; THENCE WEST ON SECTION LINE 857 FEET TO PLACE OF BEGINNING, SAID TRACT OF LAND CONTAINS 43 ACRES MORE OR LESS, AND THAT THE ACCOMPANYING PLAT IS A TRUE EXHIBIT OF SAID SURVEY AS FAR AS IT IS KNOWN TO ME.

SURVEY CALLED FOR BY ED GOERING

SIGNED THIS 12 DAY OF JUNE, 1967

F. R. RANKIN LICENSED 799 KANSAS PROFESSIONAL ENGINEER

FRANCIS RANKIN
PROFESSIONAL ENGINEER
McPHERSON, KANSAS

MICROFILM