http://www.adultpdf.com
Created by TIFF To PDF trial version, to remove this mark, please register this software.

A SURVEY OF THE SW 1/4 OF SECTION 7 T20S R3W

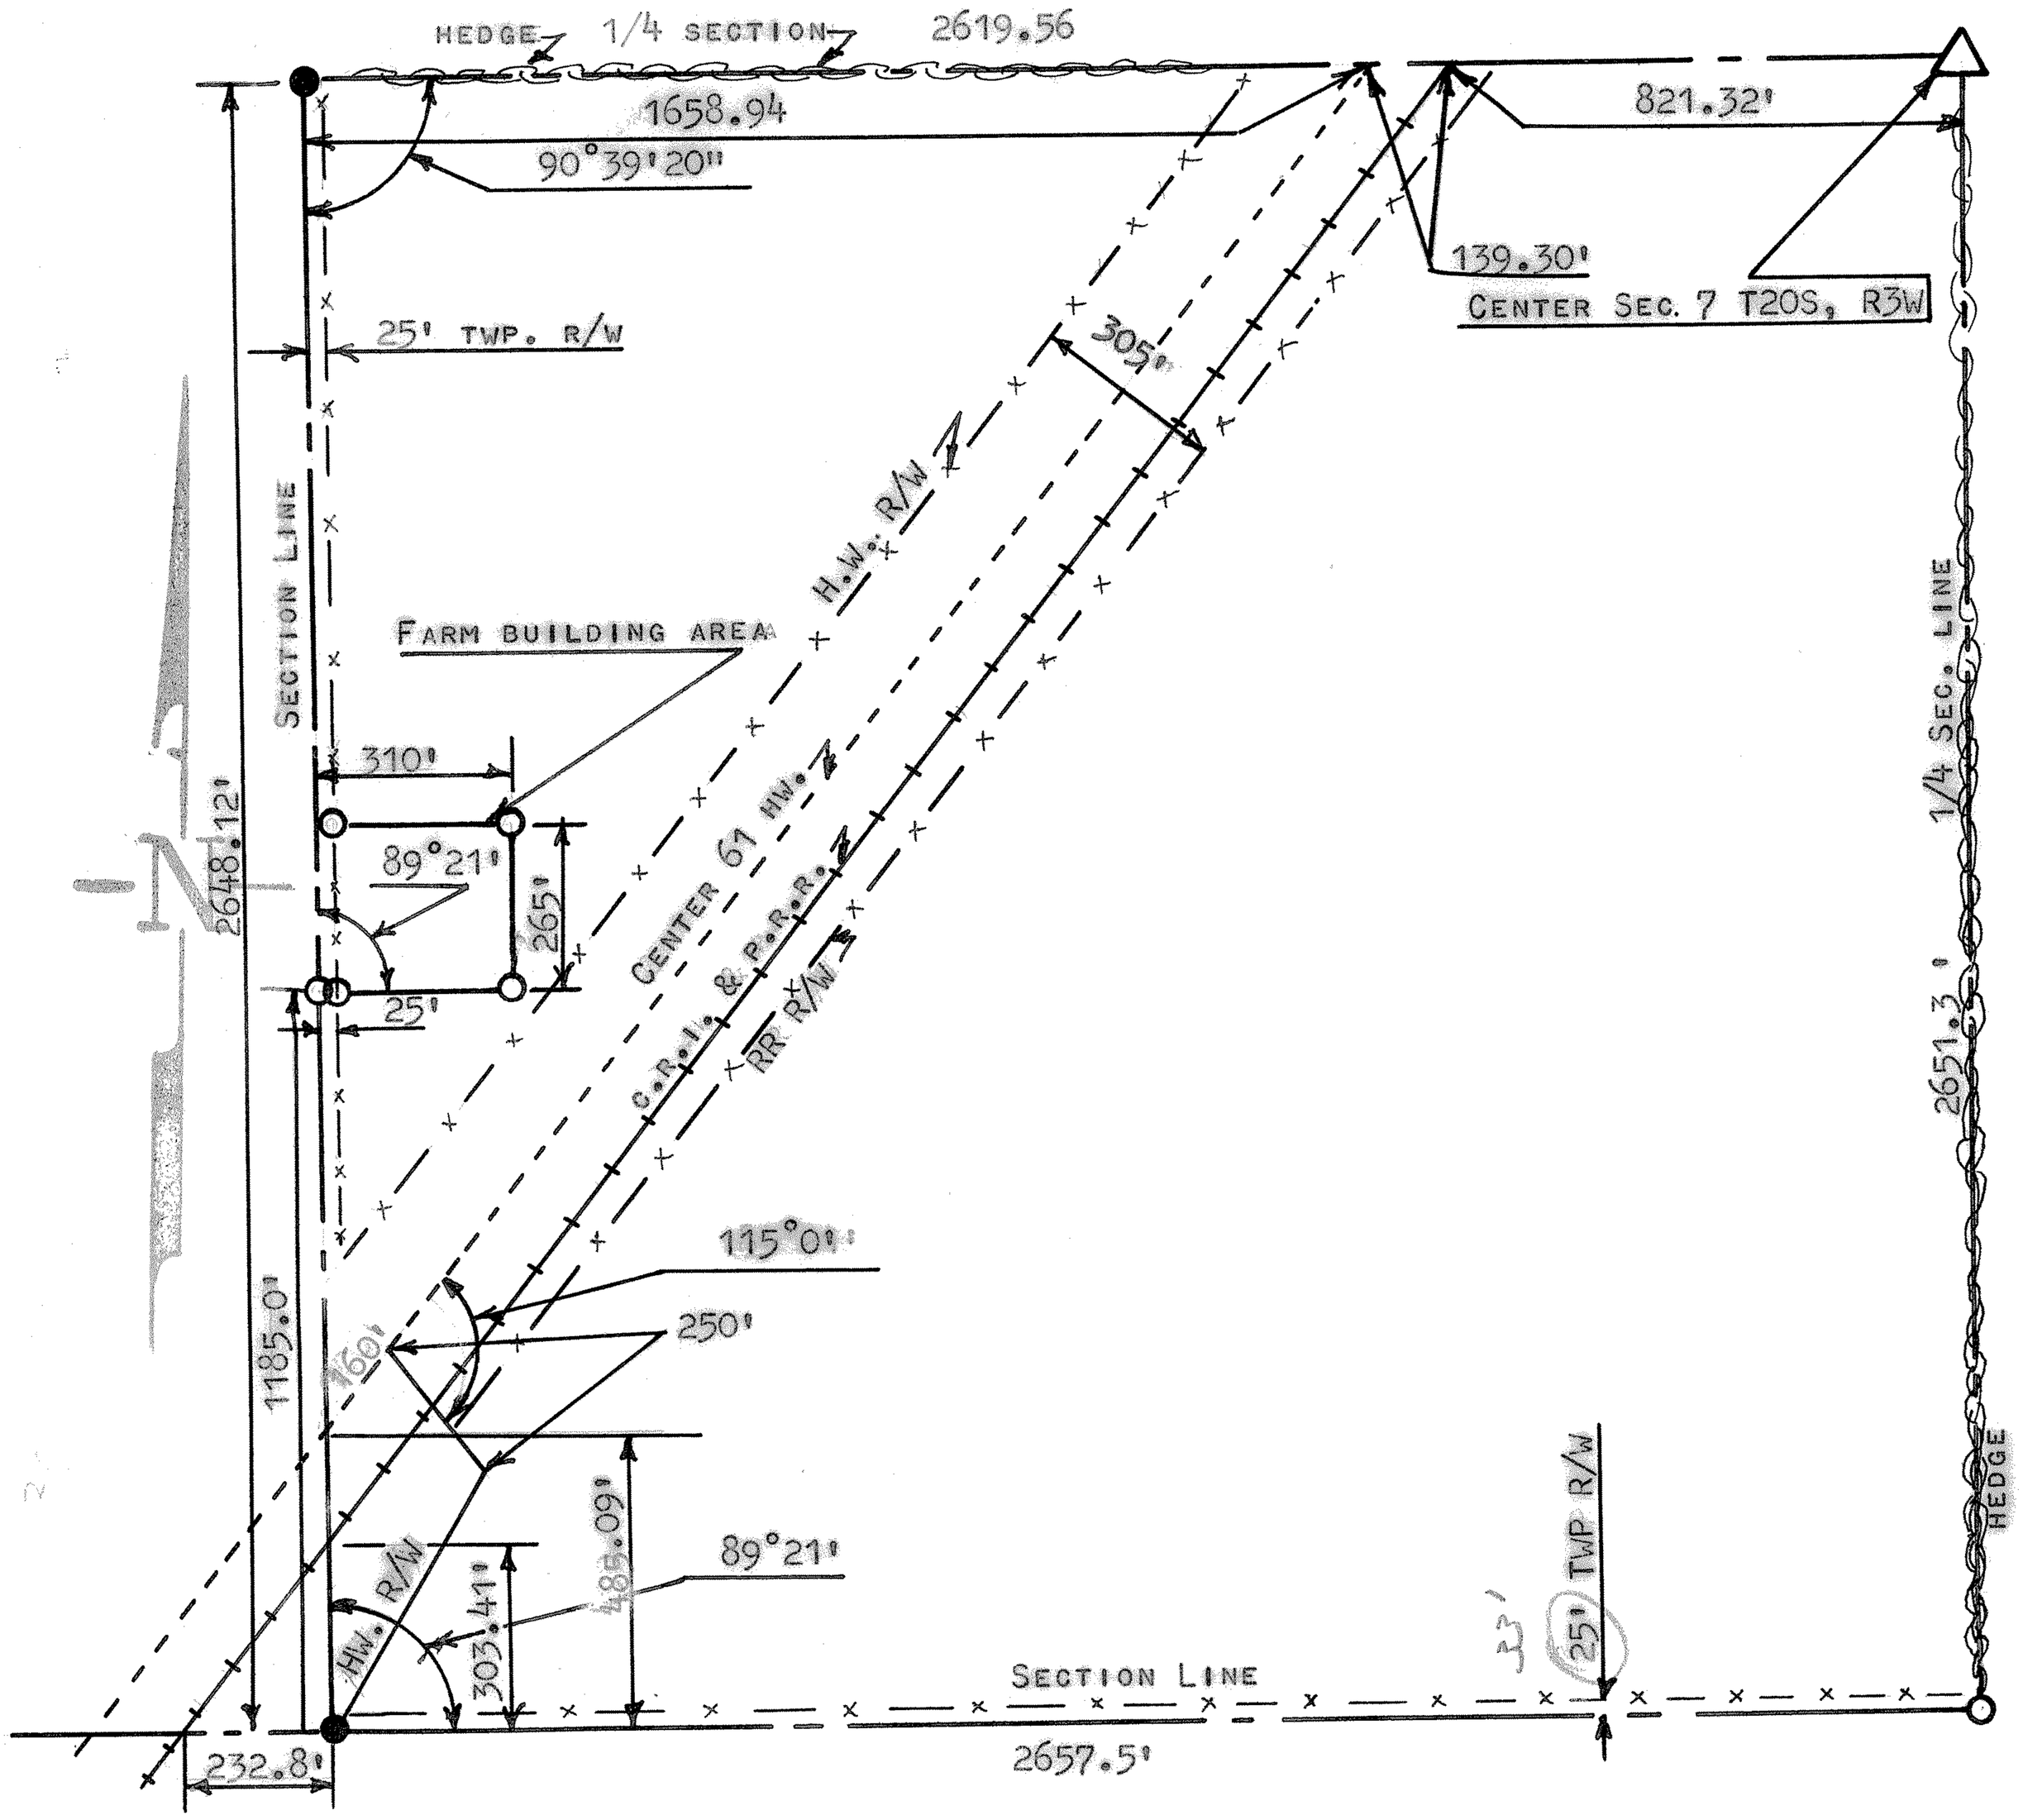

○ PINS SET THIS SURVEY
● PINS FOUND THIS SURVEY
△ STONE FOUND THIS SURVEY

TOTAL ACRES SW 1/4	160.5 +-
LESS R.R. R/W	6.8 +-
LESS HWY. R/W	13.9 +-
LESS TWP. R/W	3.0 +-
NET ACREAGE	136.8 +-

STATE OF KANSAS)
COUNTY OF McPHERSON) SS

I, FRANCIS RANKIN, PROFESSIONAL ENGINEER, HEREBY CERTIFY THE ABOVE SURVEY WAS DONE UNDER MY SUPERVISION OF THE SW 1/4 SECTION 7 T 20 S, R 3 W; OF THE 6TH. P.M. AND THAT THE ACCOMPANYING PLAT IS A TRUE EXHIBIT OF SAID SURVEY AS FAR AS IT IS KNOW TO ME

SURVEY CALLED FOR BY HARRY MOGENSON

MICROFILM

SIGNED THIS 30 DAY OF OCTOBER 1963

FRANCIS R. RANKIN
PROFESSIONAL ENGINEER

FRANCIS R. RANKIN LICENSED 799 KANSAS PROFESSIONAL ENGINEER