http://www.adultpdf.com
Created by TIFF To PDF trial version, to remove this mark, please register this software.

Survey for: Robert Fagerquist
By: Garber Surveying Service, P.A.
217 East First Ave., Suite 9
Hutchinson, Kansas 67501

DESCRIPTION: A survey of a tract in the S.W.¼, Sec. 9, T.20 S., R.3 W. of the 6th P.M. in McPherson County, Kansas.

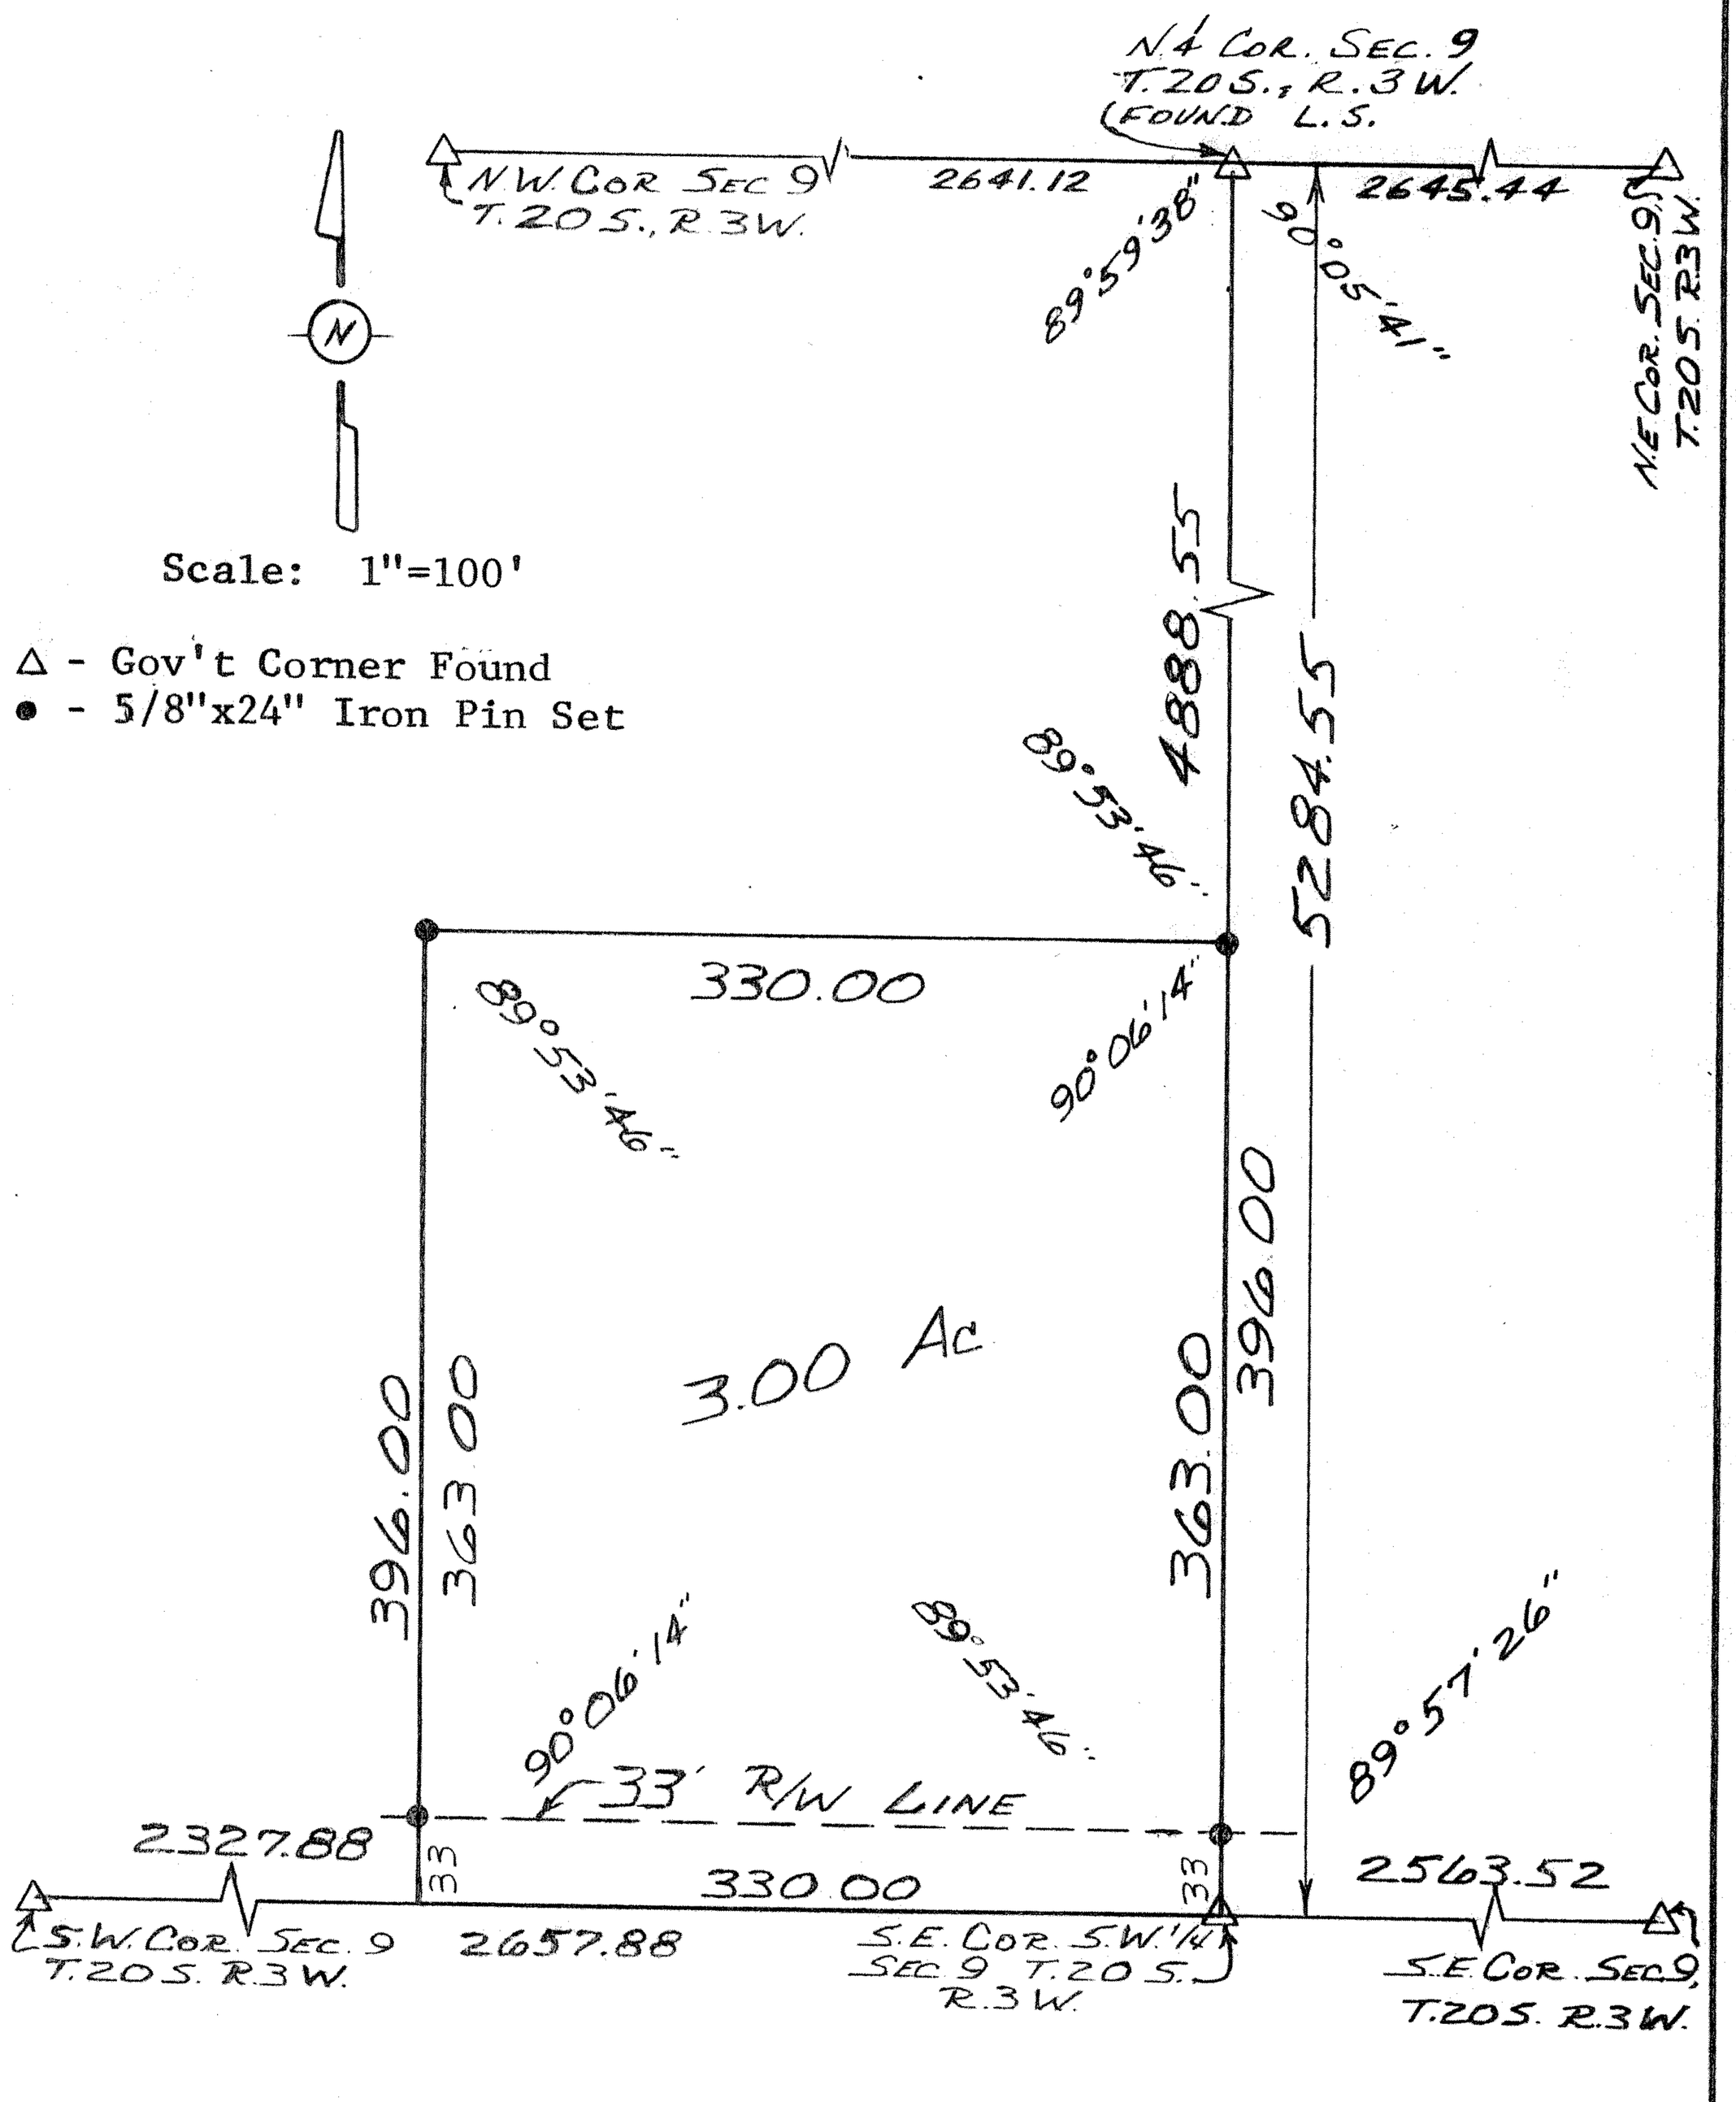

Scale: 1"=100'

△ - Gov't Corner Found
● - 5/8"x24" Iron Pin Set

I hereby certify this plat to be a true, correct and complete representation of the property described above and on the attached sheet, as surveyed by me, this 25th day of September, 1980.

Daniel E. Garber

Daniel E. Garber, R.L.S.

DANIEL E. GARBER
REGISTERED
LS-683
KANSAS
LAND SURVEYOR

G80-114