http://www.adultpdf.com
Created by TIFF To PDF trial version, to remove this mark, please register this software.

PRIVATE SURVEY
SECTION 12, T20S, R4W
MCPHERSON COUNTY, KANSAS

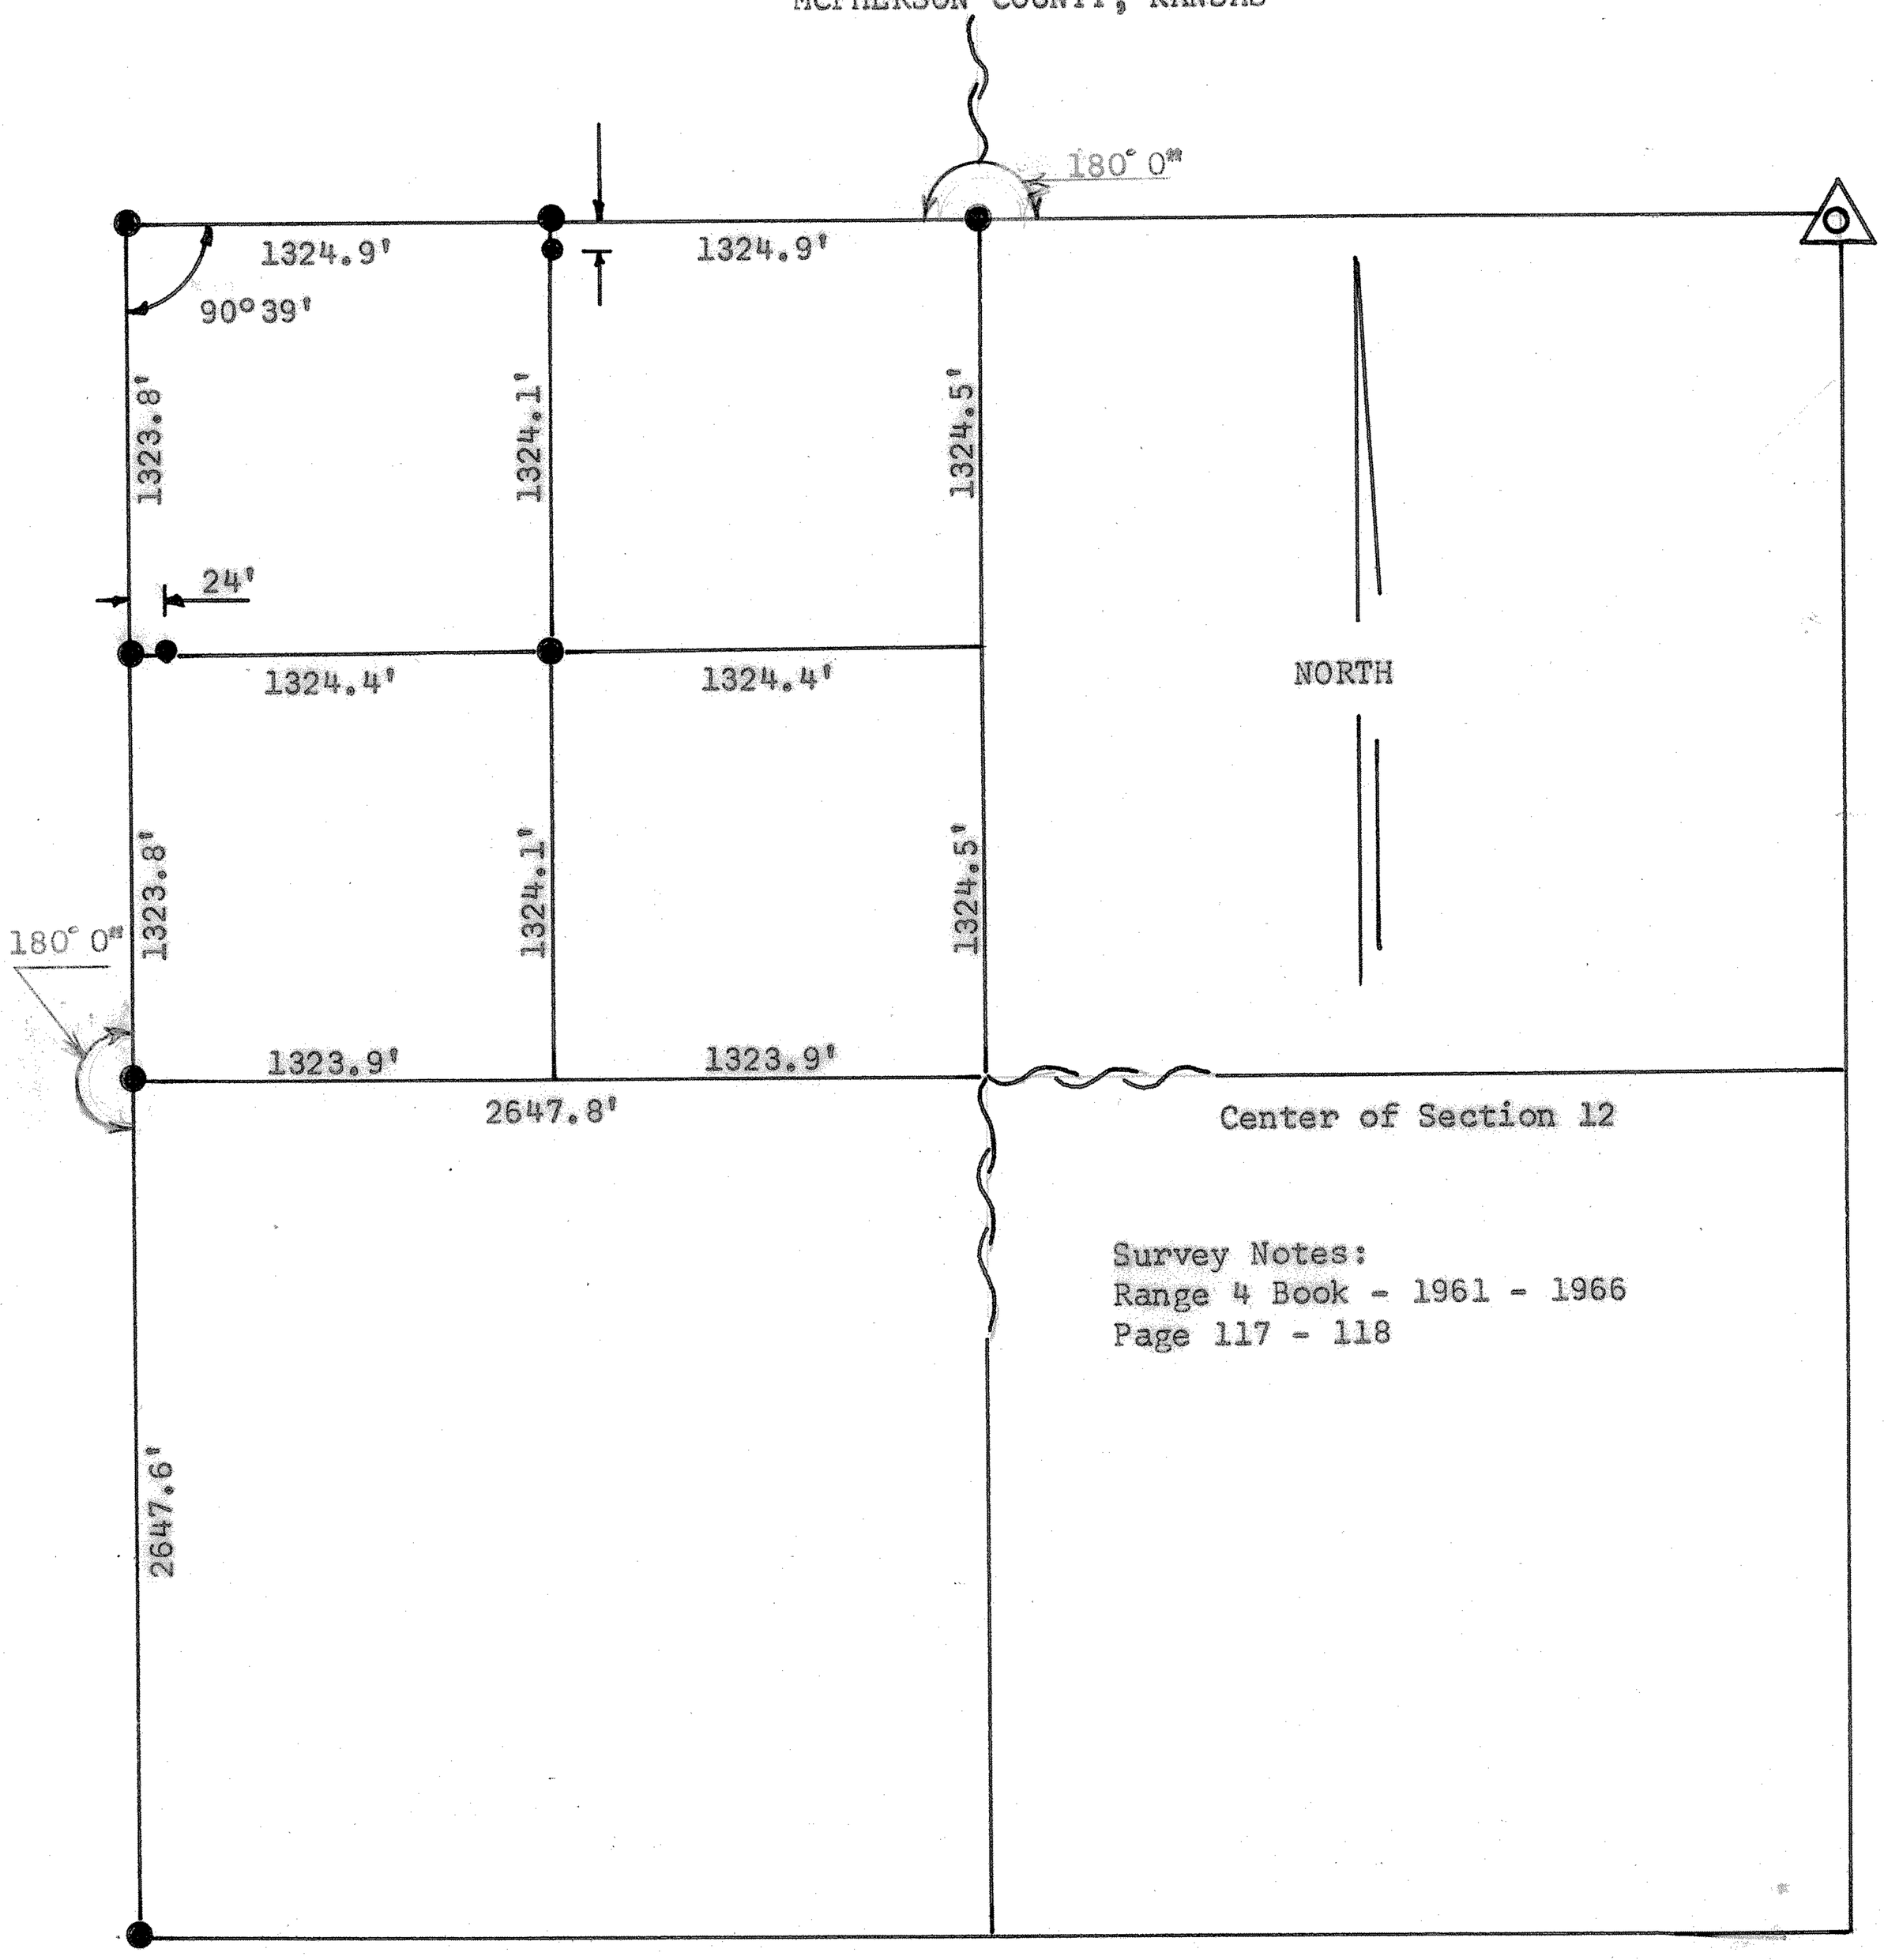

Survey Notes:
Range 4 Book - 1961 - 1966
Page 117 - 118

● Pins Set this Survey

△ Stone & Pin Found this Survey

State of Kansas)
County of McPherson) SS

I, F. R. Rankin, County Engineer of McPherson, Kansas, do hereby certify that under my supervision a survey was made to determine the NW 1/4, NW 1/4 Section 12, T20S, R4W of the 6th P.M. and the above plat is a true exhibit of said survey as far as it is known to me.

Survey called for by Archie MacDonald
Signed this 1st day of March 1966

F. R. Rankin
County Engineer

F. R. RANKIN
LICENSED
799
KANSAS
PROFESSIONAL ENGINEER

MICROFILM