http://www.adultpdf.com
Created by TIFF To PDF trial version, to remove this mark, please register this software.

A SURVEY IN THE SW1/4
SECTION 29, T20S, R4W

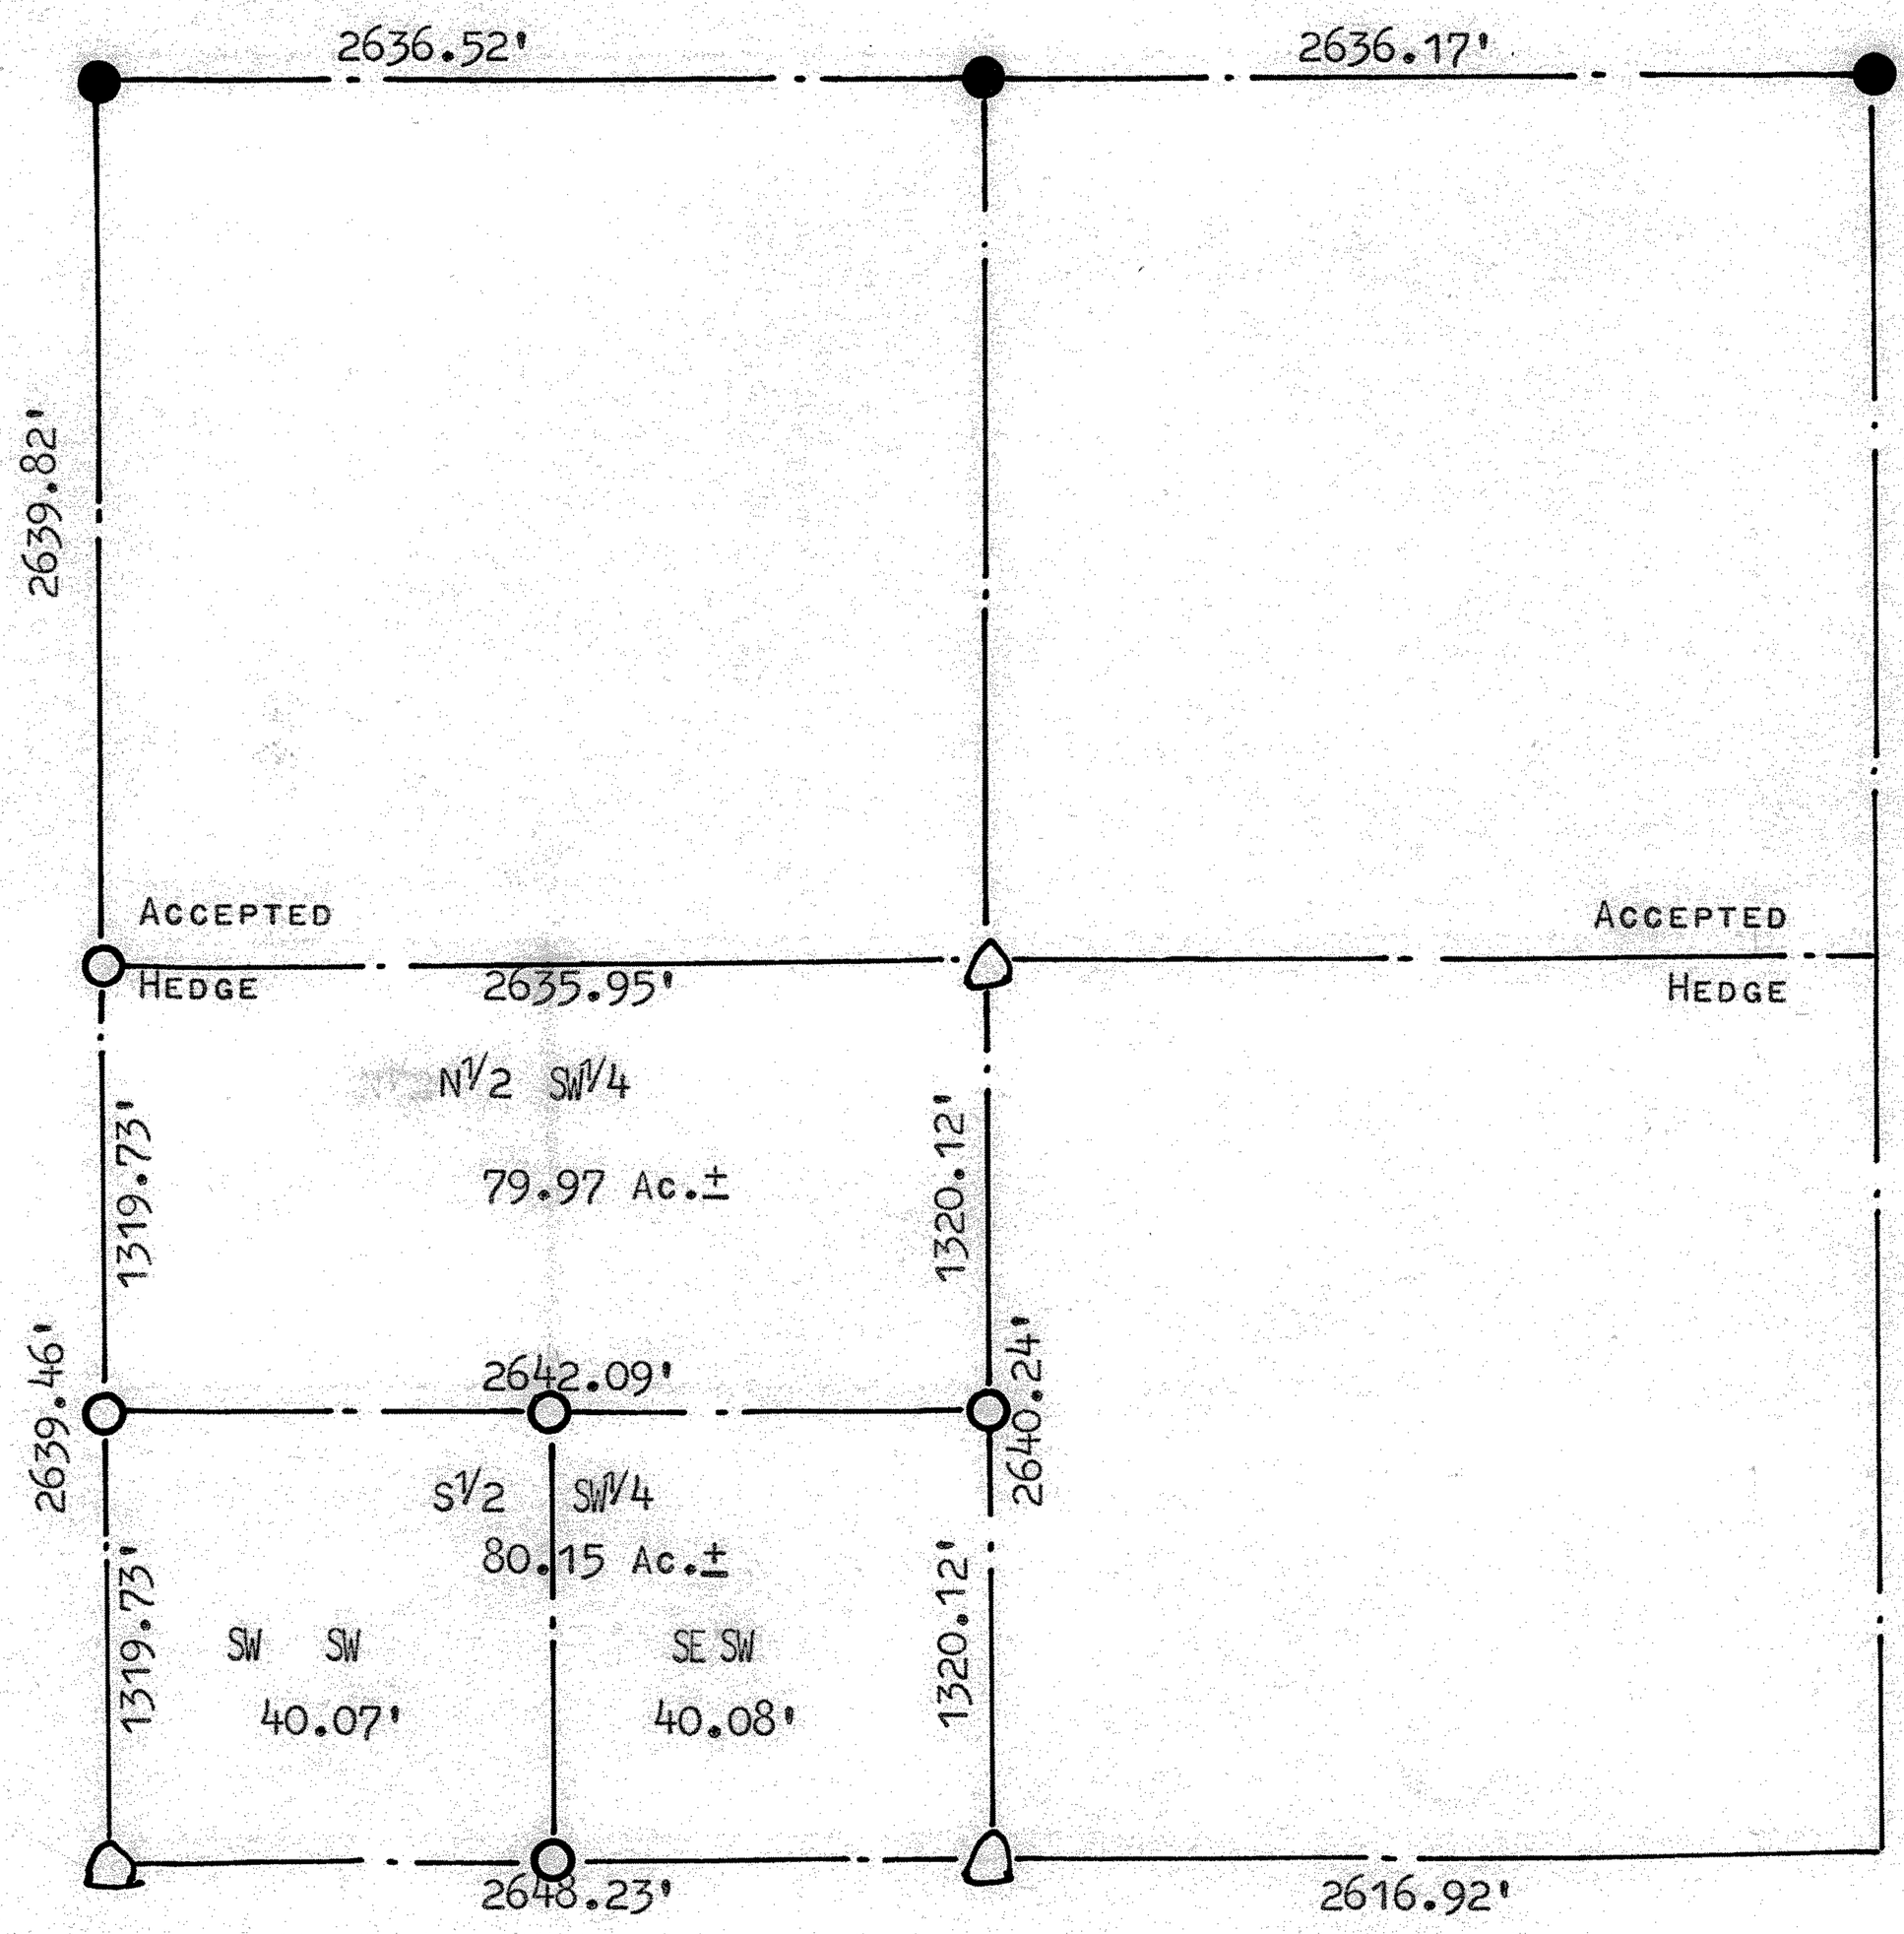

△ STONES FOUND

● PINS PREVIOUS SURVEY

○ PINS SET THIS SURVEY

STATE OF KANSAS)
COUNTY OF McPHERSON) SS

I, FRANCIS D. WAGNER, COUNTY ENGINEER OF McPHERSON COUNTY, KANSAS, DO HEREBY CERTIFY THAT I DID CAUSE TO BE DONE ON THE 6TH DAY OF JULY, 1959 A SURVEY IN THE SW1/4 SECTION 29, T20S, R4W OF THE 6TH P.M. DESCRIBED AS FOLLOWS:

A SURVEY OF THE N1/2 SW1/4 SECTION 29, T20S, R4W CONTAINING 79.97 AC. MORE OR LESS AND A SURVEY OF THE S1/2 SW1/4 SECTION 29, T20S, R4W CONTAINING 80.15 ACRES MORE OR LESS.

MICROFILM

AND THAT THE ACCOMPANYING PLAT IS A TRUE EXHIBIT OF SAID SURVEY.

Francis D. Wagner

FRANCIS D. WAGNER
COUNTY ENGINEER
McPHERSON COUNTY

JULY 10, 1959