http://www.adultpdf.com
Created by TIFF To PDF trial version, to remove this mark, please register this software.

A SURVEY OF A TRACT OF LAND
NE1/4 SECTION 29, T20S-R4W
McPHERSON, COUNTY

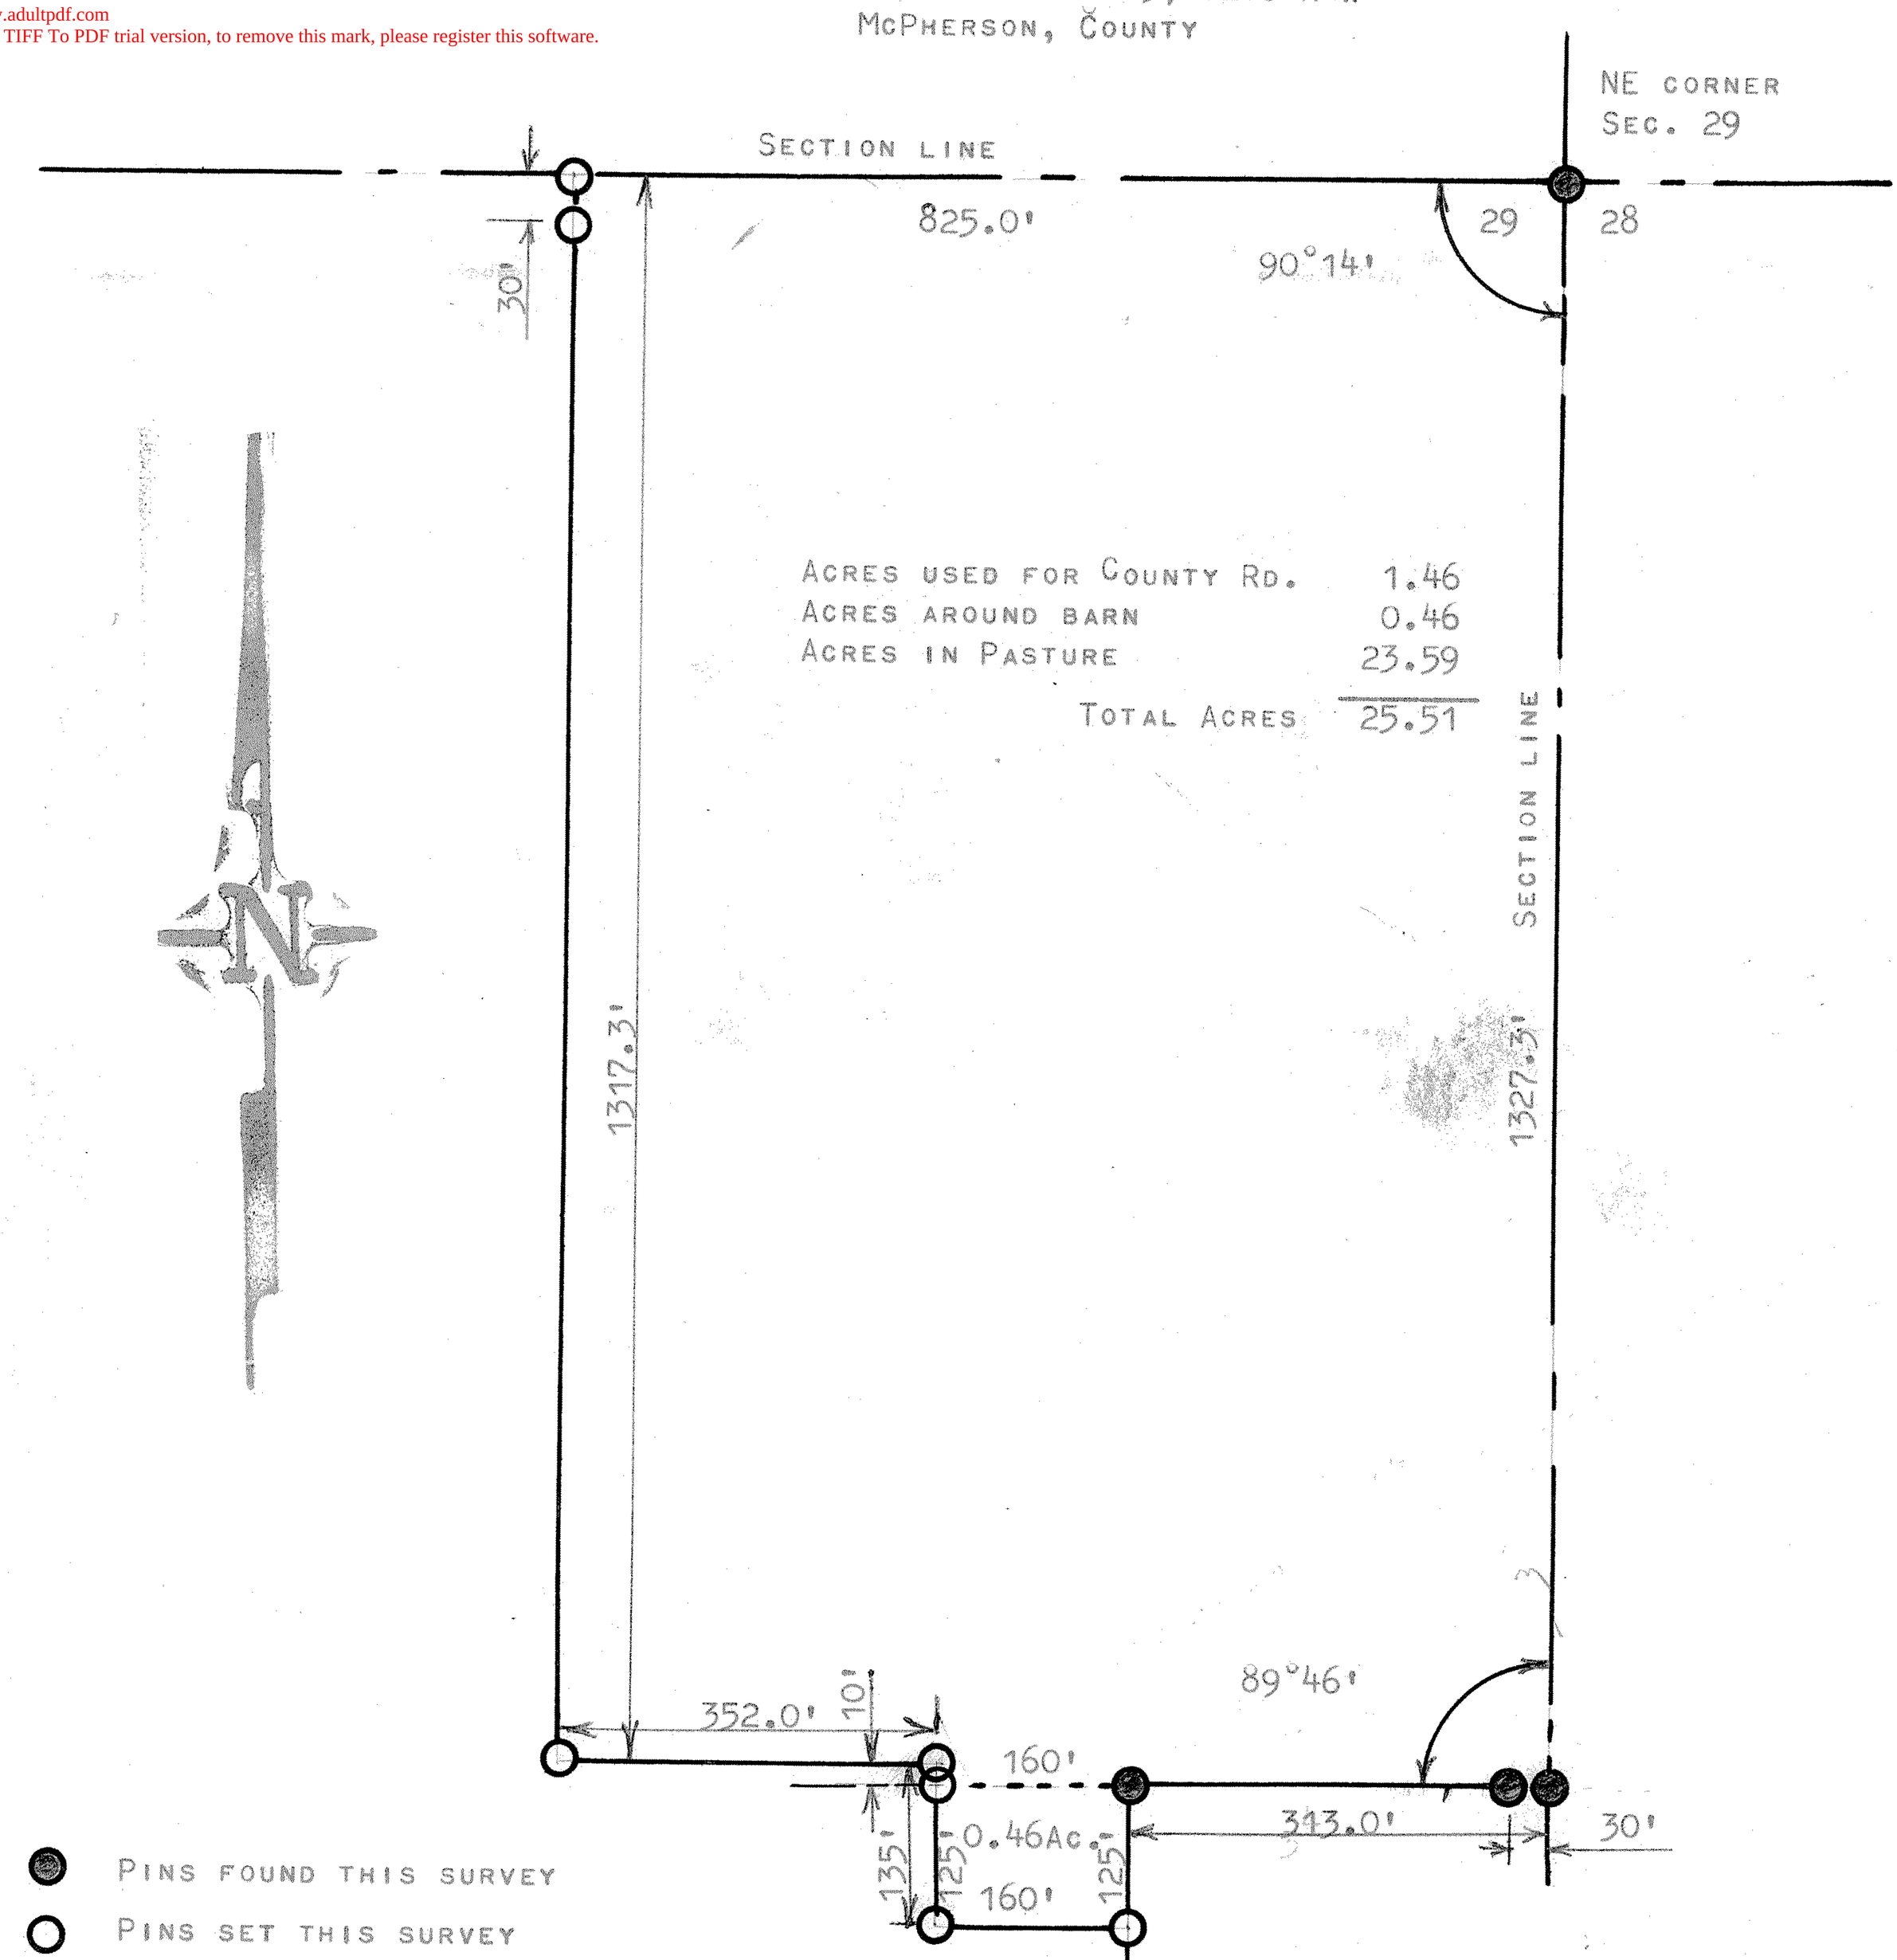

STATE OF KANSAS)
COUNTY OF MCPHERSON) SS

I, FRANCIS RANKIN, PROFESSIONAL ENGINEER OF THE STATE OF KANSAS, DO HEREBY CERTIFY THAT UNDER MY SUPERVISION A SURVEY WAS MADE IN THE NE1/4 OF SECTION 29, T20S-R4W OF THE 6TH P.M. AND DESCRIBED AS FOLLOWS:

COMMENCING AT THE NE CORNER NE1/4 SECTION 29, T20S-R4W FOR PLACE OF BEGINNING; THENCE SOUTH ON SECTION LINE 1327.3 FEET; THENCE WEST PARALLEL WITH NORTH SECTION LINE 313.0 FEET; THENCE SOUTH 125.0 FEET; THENCE WEST 160.0 FEET; THENCE NORTH 135.0 FEET; THENCE WEST PARALLEL WITH NORTH SECTION LINE 352.0 FEET; THENCE NORTH TO SECTION LINE, PARALLEL WITH EAST SECTION LINE 1317.3 FEET; THENCE EAST ON SECTION LINE 825.0 FEET TO PLACE OF BEGINNING, SAID TRACT OF LAND DESCRIBED CONTAINS 25.5 ACRES MORE OR LESS, AND THAT THE ACCOMPANYING PLAT IS A TRUE EXHIBIT OF SAID SURVEY AS FAR AS IT IS KNOWN TO ME.

SURVEY CALLED FOR BY MRS OLIVER KANASKSTEAD

SIGNED THIS 19th DAY OF APRIL, 1966

F. R. Rankin

FRANCIS RANKIN
PROFESSIONAL ENGINEER
McPHERSON, KANSAS

F. R. RANKIN
KANSAS
PROFESSIONAL ENGINEER

MICROFILM

FIELD NOTES IN RANGE 4 BOOK# 2