http://www.adultpdf.com
Created by TIFF To PDF trial version, to remove this mark, please register this software.

SURVEY TRACT OF LAND IN THE NE 1/4, SECTION 32, T20S, R4W MCPHERSON, COUNTY

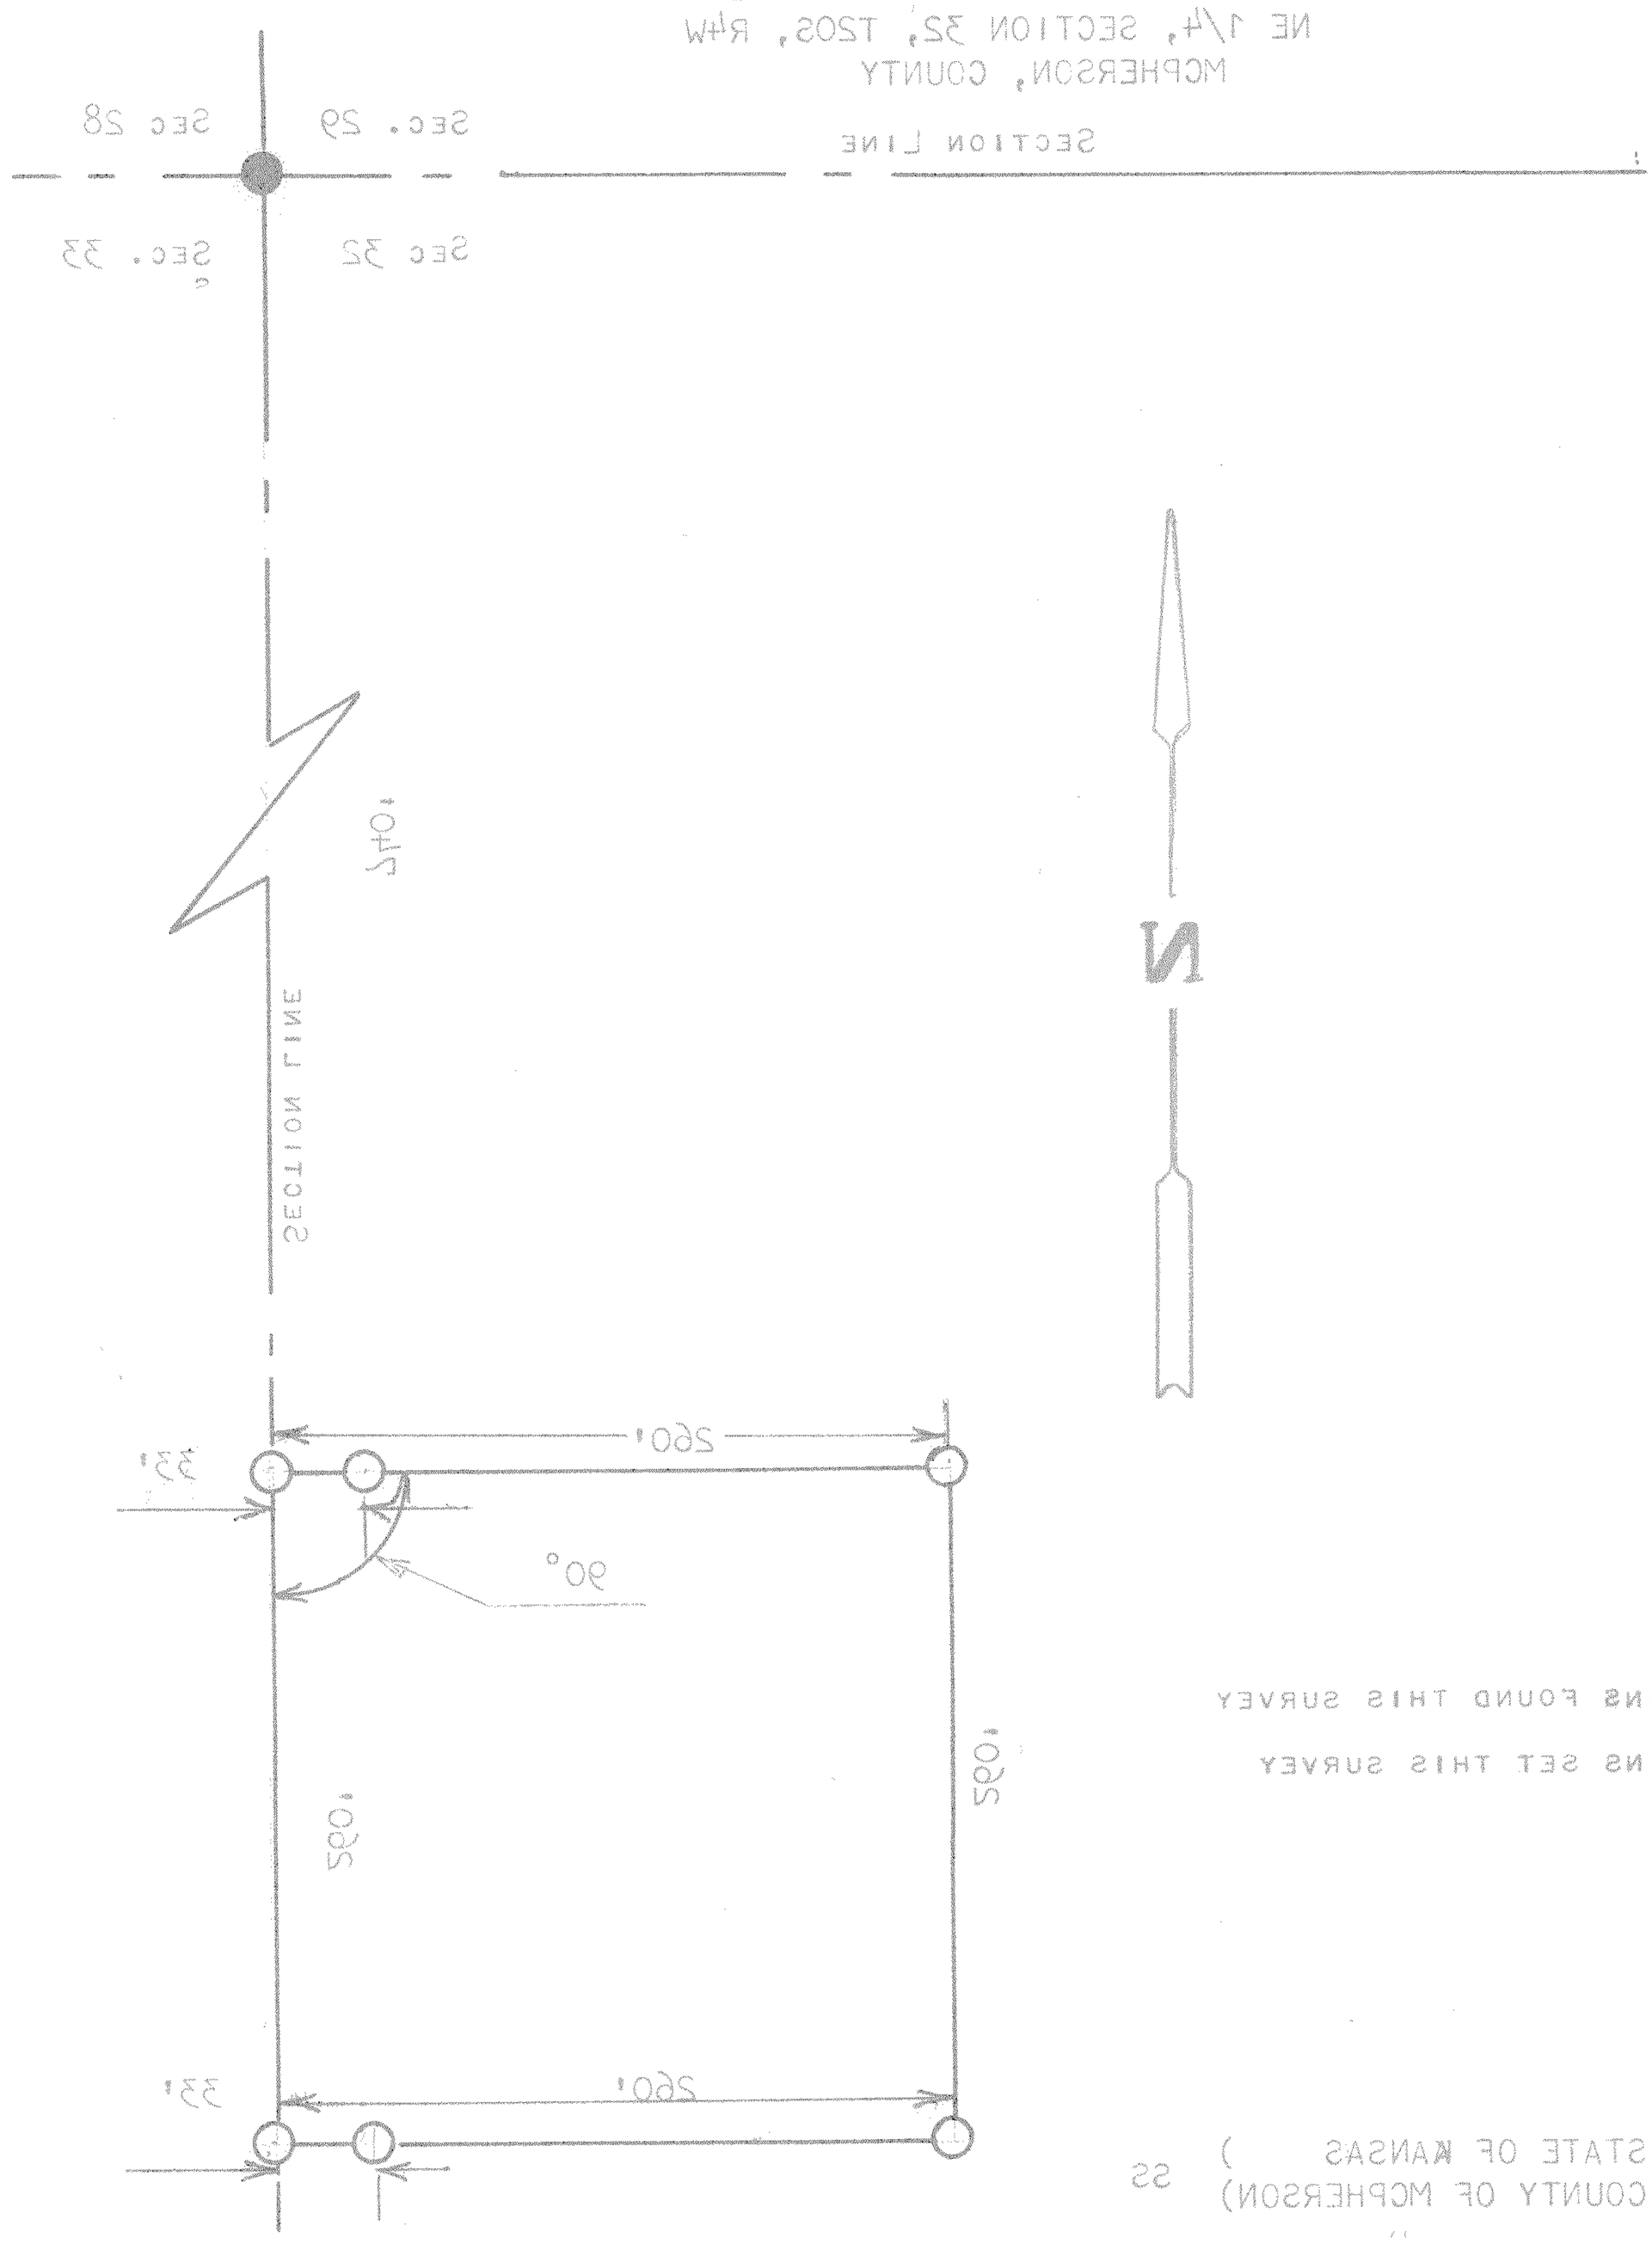

STATE OF KANSAS)
COUNTY OF MCPHERSON) SS

I, Francis Rankin, Professional Engineer of the State of Kansas do hereby certify that under my supervision a survey was made in the NE 1/4, Section 32, T20S R4W of the 6th P.M. and described as follows:

Beginning 1470.0 feet South of the NE corner of the NE 1/4, of said Section 32, T20S R4W; thence right angle West 260.0 feet; thence South 260 feet parallel with section line; Thence East to section line 260.0 feet; thence North on section line 260.0 feet to place of beginning, said tract of land contains 1.55 acres more or less, and that the accompanying plat is a true exhibit of said survey as far as it is known to me.

Survey called for by Wilbert Ensz

Signed this 30 day of June, 1967

Francis Rankin
Professional Engineer
McPherson, Kansas

Francis R. Rankin
Licensed
759
Kansas
Professional Engineer

MICROFILM