http://www.adultpdf.com
Created by TIFF To PDF trial version, to remove this mark, please register this software.

PLAT OF SURVEY

HELLER BOUNDARY SURVEYS

WILLIAM B. HELLER, R.L.S.~734 N. 1ST.ST., LINDSBORG, KS. 67456
HOME PHONE: 1-785-227-2759 ~ CELLULAR: 1-785-227-5279
e-mail: wheller@ks-usa.net

LANCE D. & KARLENE A. GOERTZEN
673 7TH AVENUE
INMAN, KS 67546
MAY 18, 2005

PARCEL LOCATED IN: N. 1 /2, N.W. 1 /4,
SECTION 2, TOWNSHIP 20 SOUTH, RANGE 5 WEST

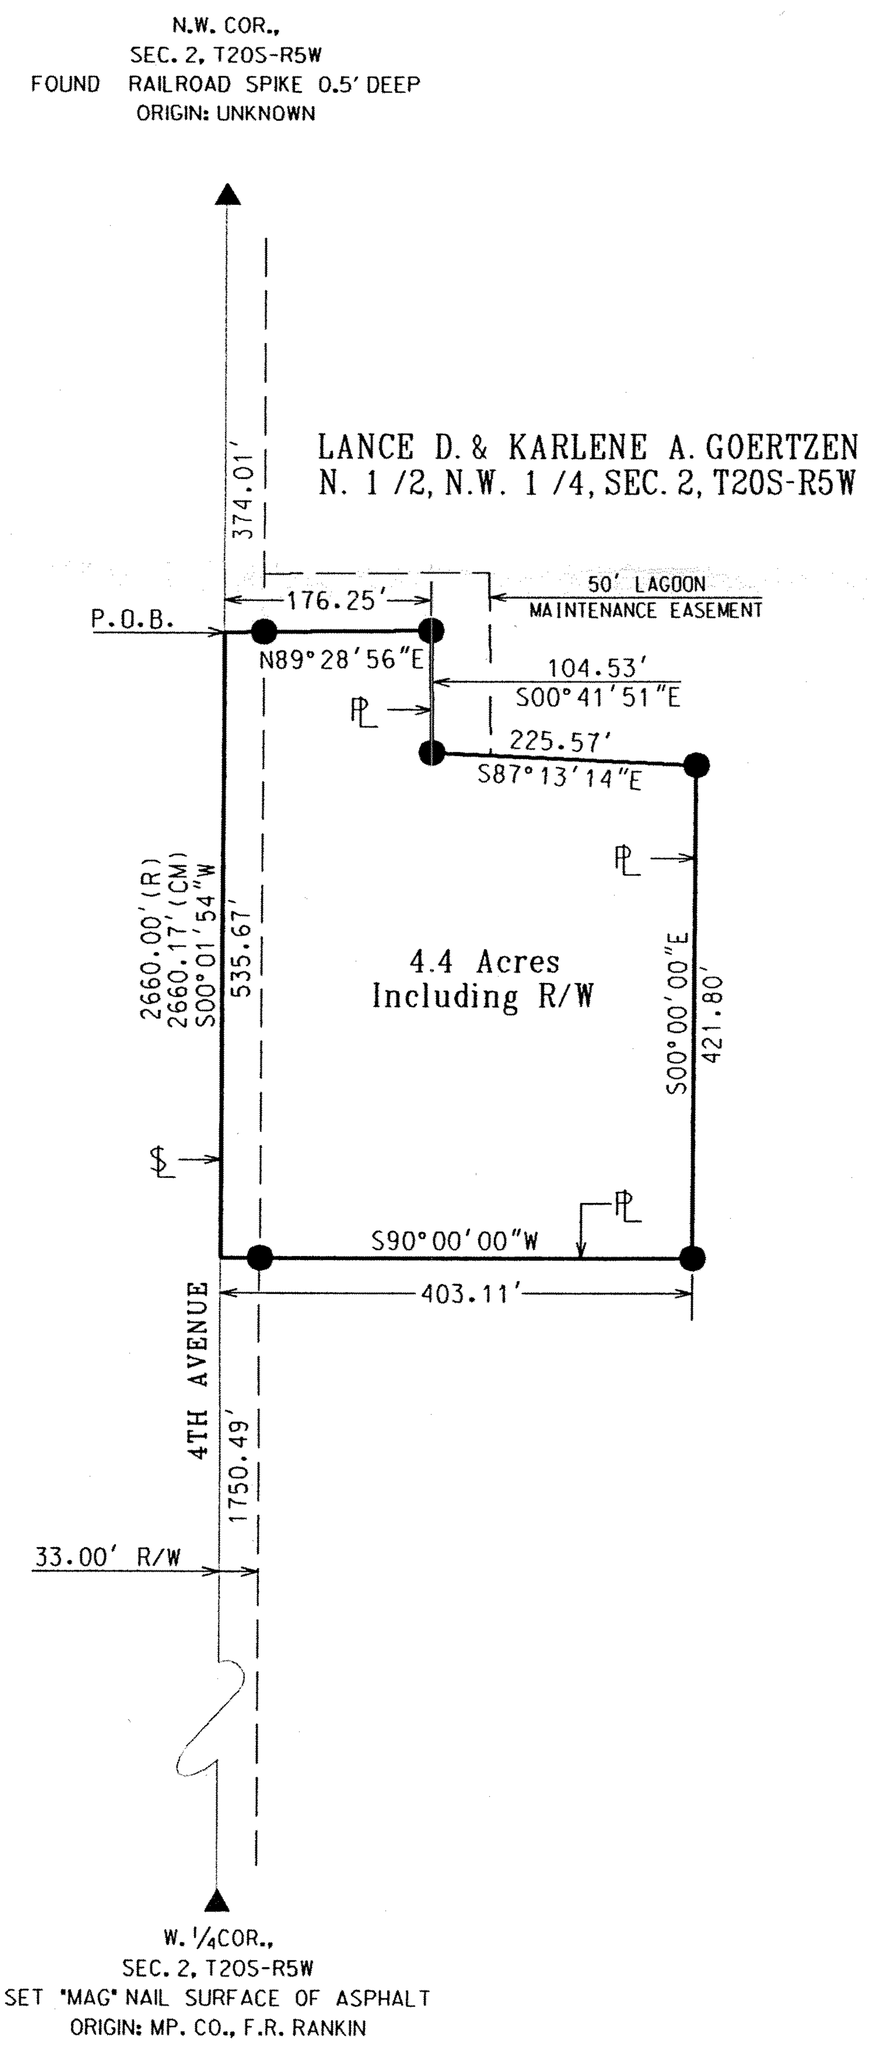

LEGEND

- ▲ = SECTION CORNER MONUMENT FOUND
- ● = 1/2" X 24" REBAR W/ PLASTIC CAP SET
- R/W = RIGHT OF WAY
- ⅊ = SECTION LINE
- ℙ = PROPERTY LINE
- P.O.B. = POINT OF BEGINNING
- (R) = RECORD
- (CM) = CALCULATED MEASURED

SCALE: 1"=200'

0 100 200 300 400

BEARINGS ASSUMED
ON N. - S. SECTION LINE BETWEEN
THE N.W. CORNER AND W. 1/4 CORNER OF
SECTION 2, T20S-R5W