http://www.adobepdf.com
Created by TIFF To PDF trial version, to remove this mark, please register this software.

SURVEY OF A PORTION OF THE WEST ½ OF THE S.E. ¼ OF SECTION 22, T. 20 S., R. 5 W OF THE 6TH PRINCIPAL MERIDIAN IN MCPHERSON COUNTY, KANSAS AS DESCRIBED ON THE ATTACHED SHEET.

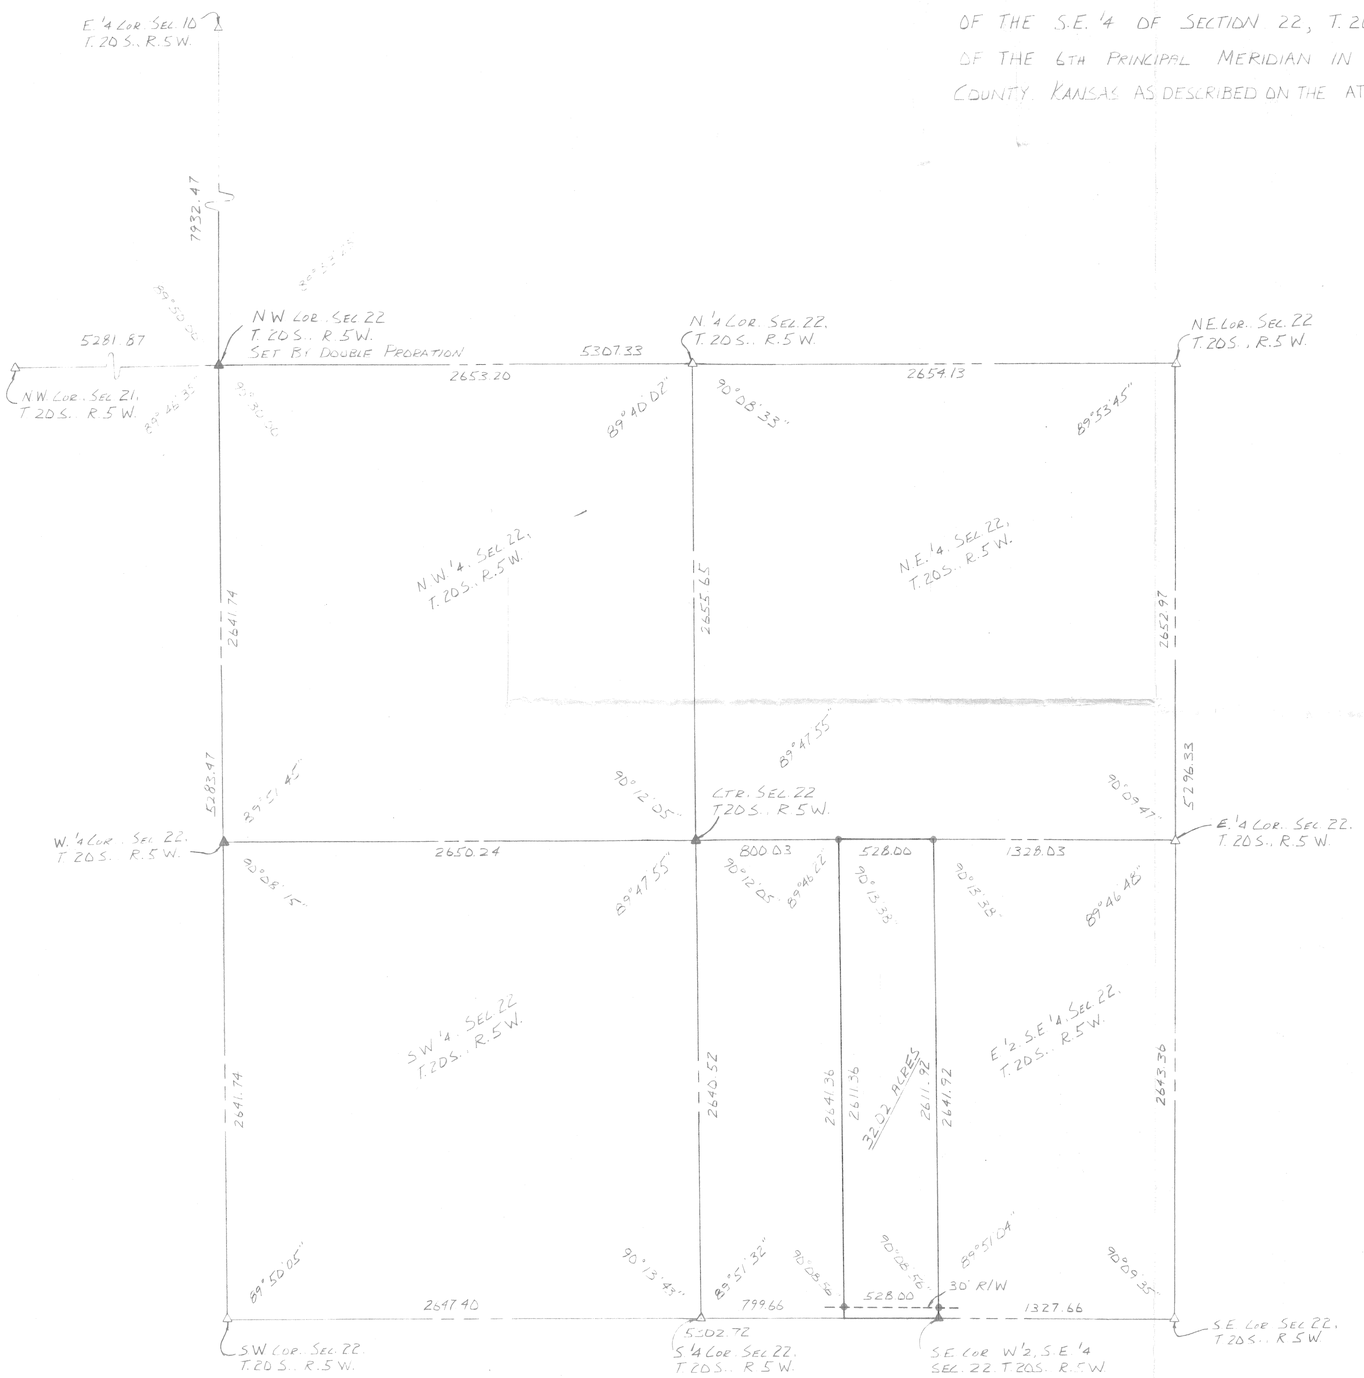

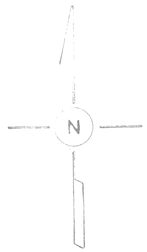

SCALE: 1" = 400'

LEGEND

Δ - SECTION SUBDIVISION CORNER FOUND

▲ - SECTION SUBDIVISION CORNER SET

● - 5/8" x 24" IRON REBAR SET

I HEREBY CERTIFY THIS PLAT TO BE A TRUE CORRECT AND COMPLETE REPRESENTATION OF THE PROPERTY DESCRIBED ABOVE AND ON THE ATTACHED SHEET, AS SURVEYED BY ME, THIS 28TH DAY OF JULY, 1982.

Daniel E. Garber

DANIEL E. GARBER RLS

DANIEL E. GARBER REGISTERED LS-683 KANSAS LAND SURVEYOR

SURVEY FOR: RUSSELL MOORMAN	
BY: GARBER SURVEYING SERVICE, P.A. 217 EAST FIRST AVE., SUITE 9 HUTCHINSON, KANSAS 67501 PHONE: 316-665-7032	
DRAWN: HDF	DATE: JULY 28, 1982
SCALE: 1" = 400'	PROJ. NO. 680-159