http://www.adultpdf.com
Created by TIFF To PDF trial version, to remove this mark, please register this software.

Survey for: Americana Realty Co.
By: Garber Surveying Service, P.A.
217 East First Avenue, Suite 9
Hutchinson, Kansas 67501

DESCRIPTION: A tract in the N.W.¼ of Section 29, T.20 S., R.5 W. of the 6th P.M. in McPherson County, Kansas as more particularly described on the attached sheet.

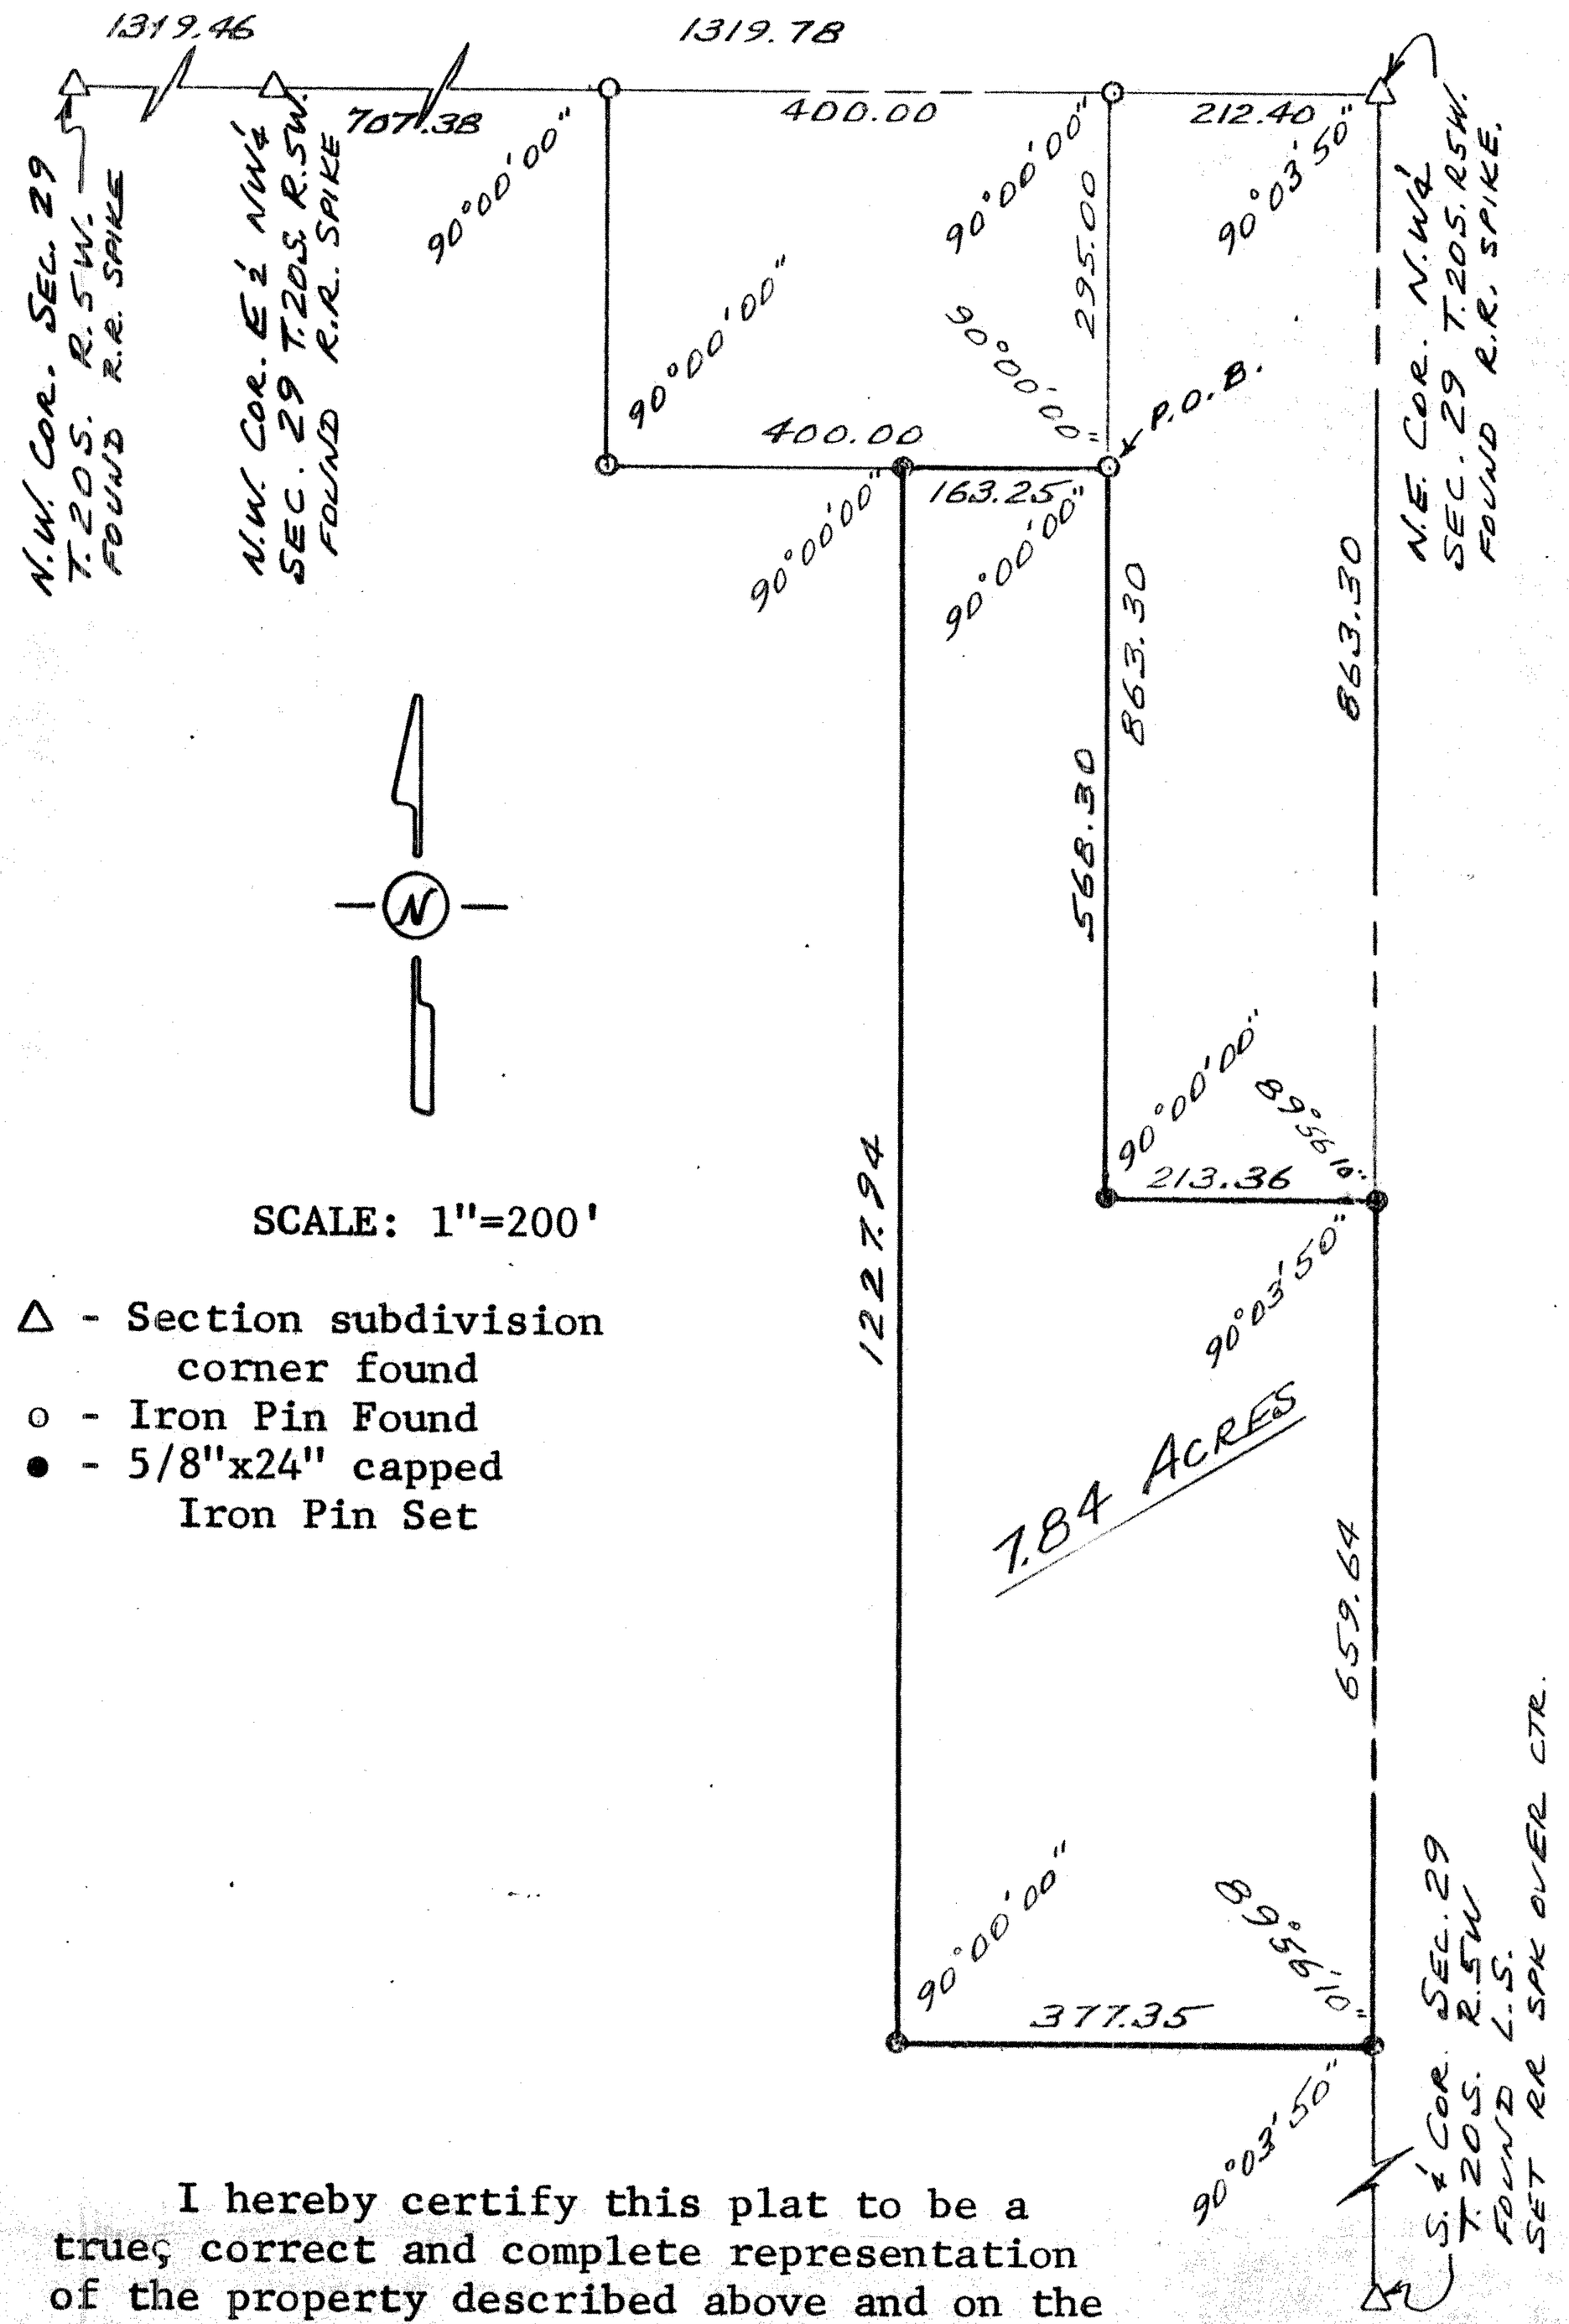

SCALE: 1"=200'

△ - Section subdivision corner found
o - Iron Pin Found
● - 5/8"x24" capped Iron Pin Set

I hereby certify this plat to be a true, correct and complete representation of the property described above and on the attached sheet, as surveyed by me, this 7th day of January, 1981.

Daniel E. Garber

Daniel E. Garber RLS

DANIEL E. GARBER
REGISTERED
LS-683
KANSAS
LAND SURVEYOR

Proj. No. G80-169