http://www.adultpdf.com
Created by TIFF To PDF trial version to remove this mark, please register this software.

SURVEY FOR: Lyons Realty

By: Garber Surveying Service, P.A.
217 East First Avenue, Suite 9
Hutchinson, Kansas 67501
Phone 316-665-7032

DESCRIPTION: Survey of a portion of the Southwest quarter of Section 31, Township 20 South, Range 5 West of the 6th Principal Meridian in McPherson County, Kansas as described on the attached sheet.

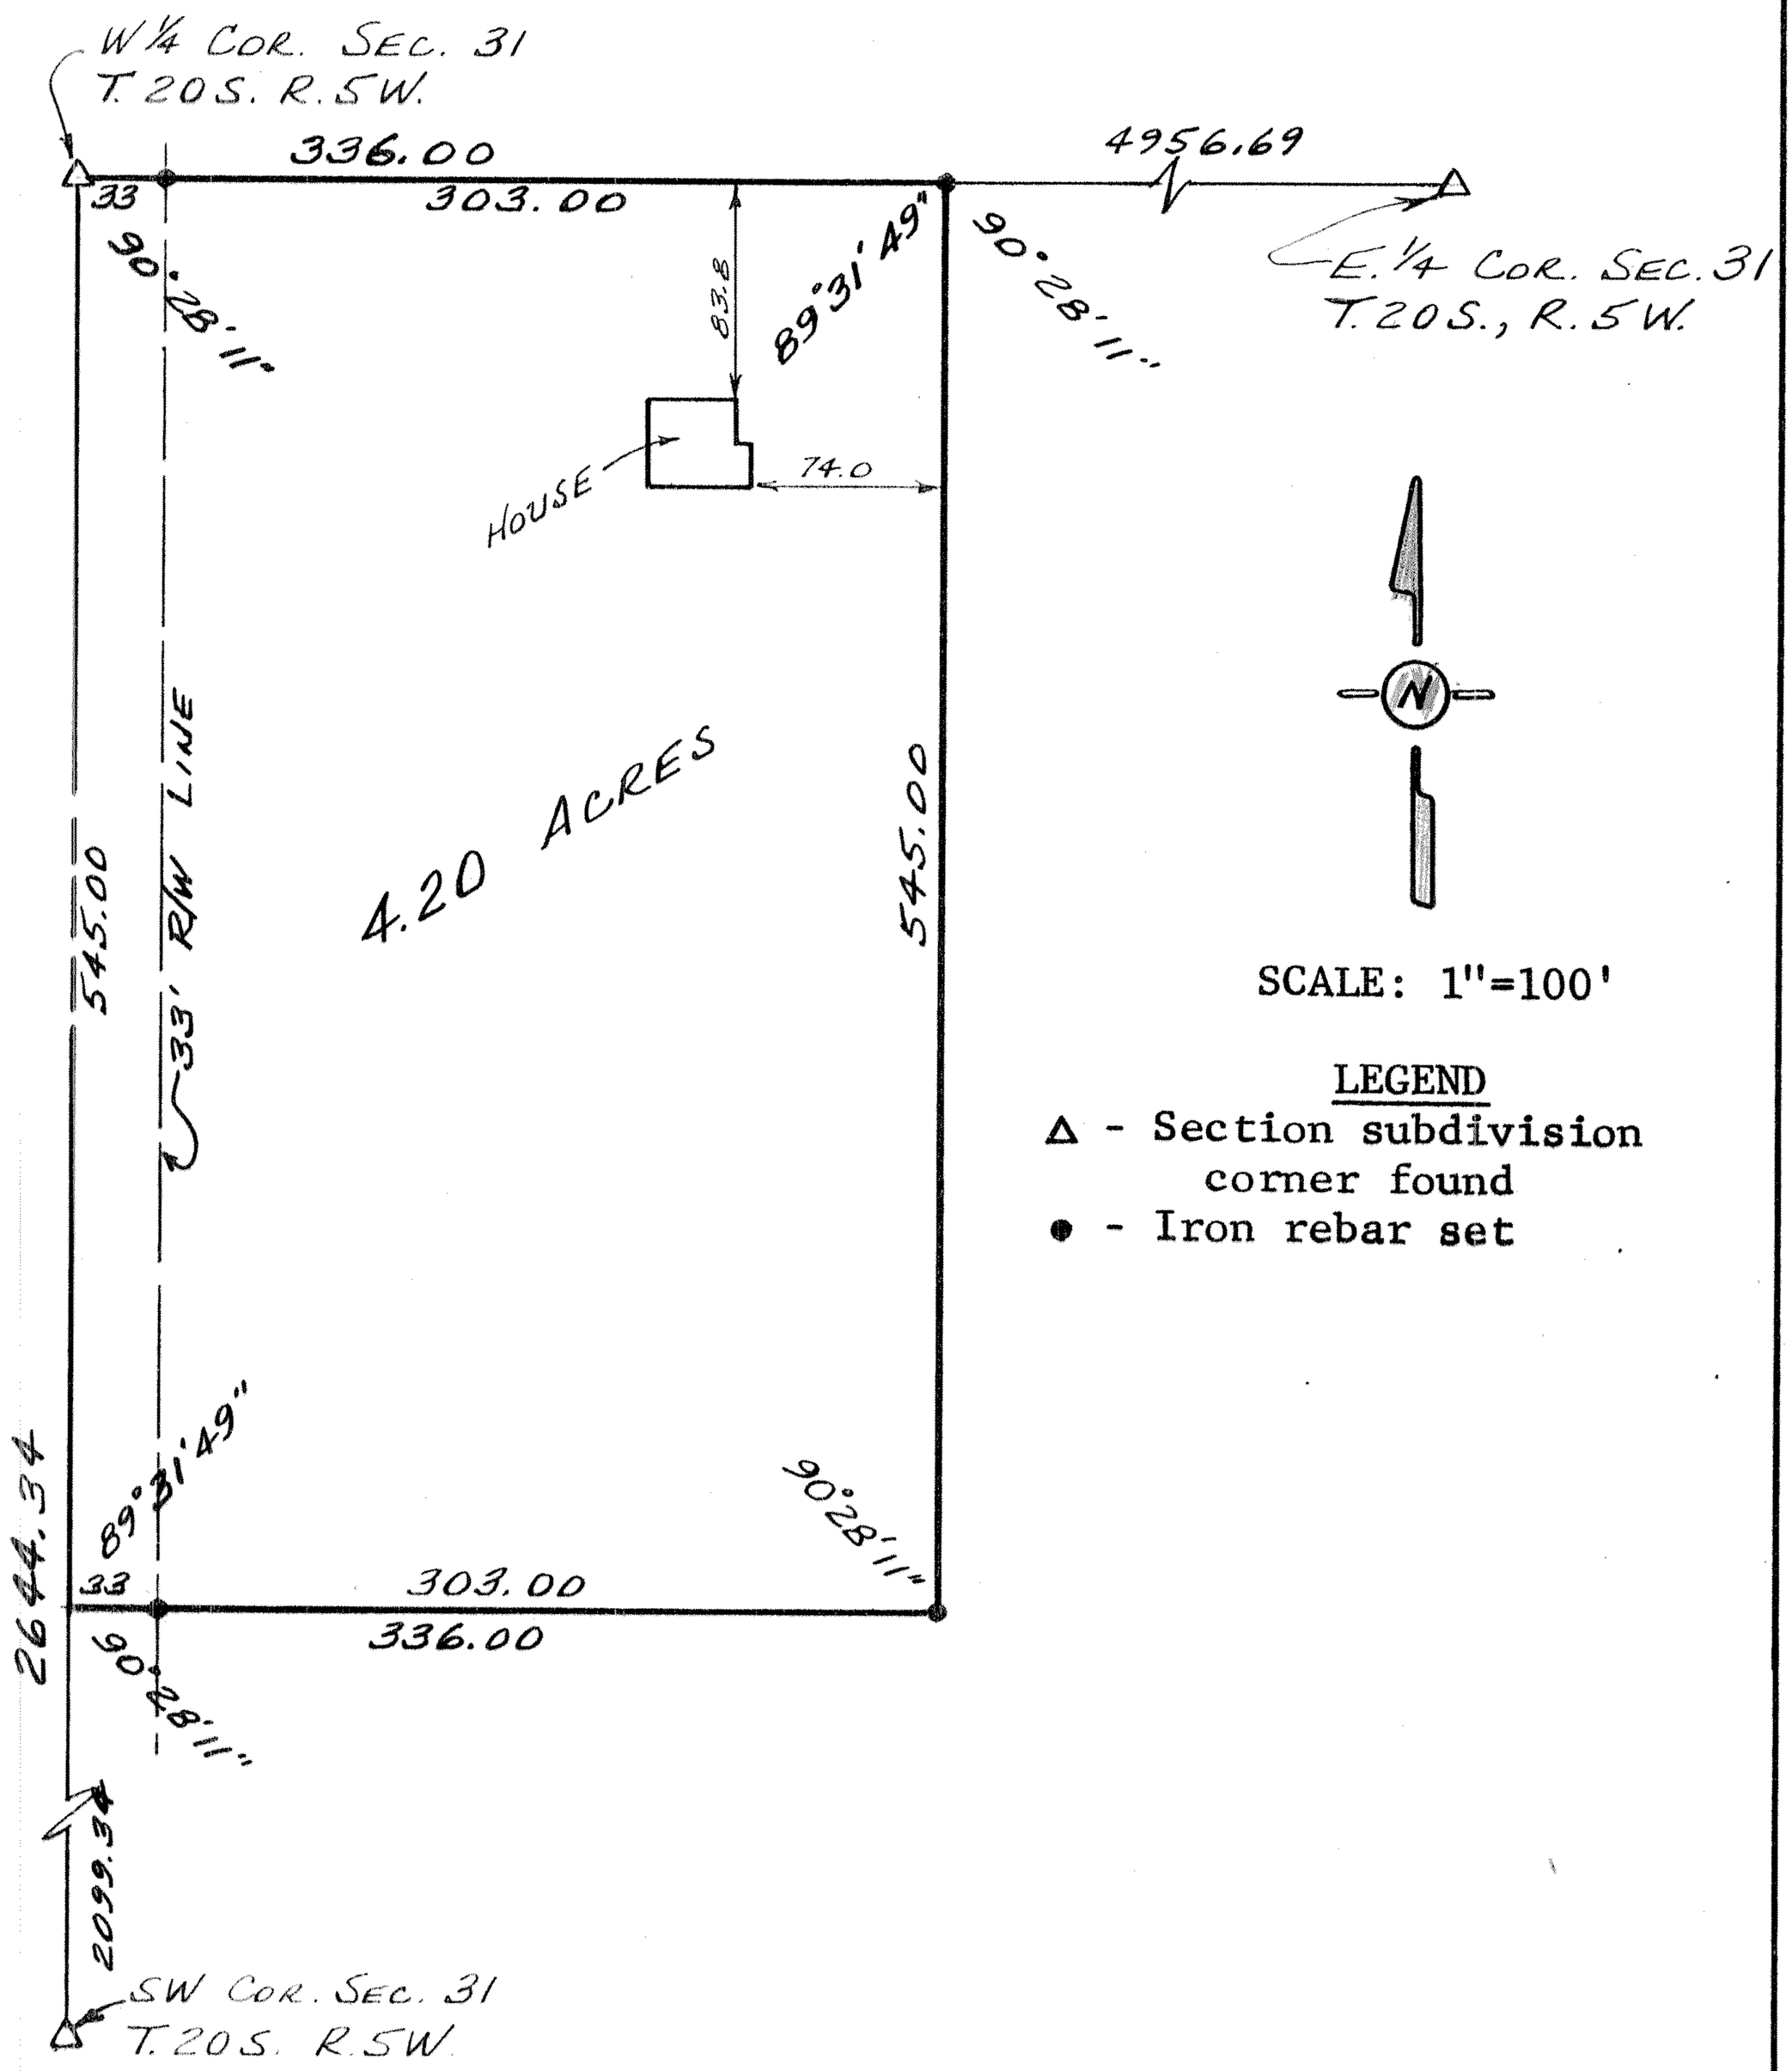

I hereby certify this plat to be a true, correct and complete representation of the property described above and on the attached sheet, as surveyed by me, this 11th day of March, 1983.

Daniel E. Garber RLS

DANIEL E. GARBER
REGISTERED
LS-683
KANSAS
LAND SURVEYOR

G83-34