http://www.adultpdf.com
Created by TIFF To PDF trial version, to remove this mark, please register this software.

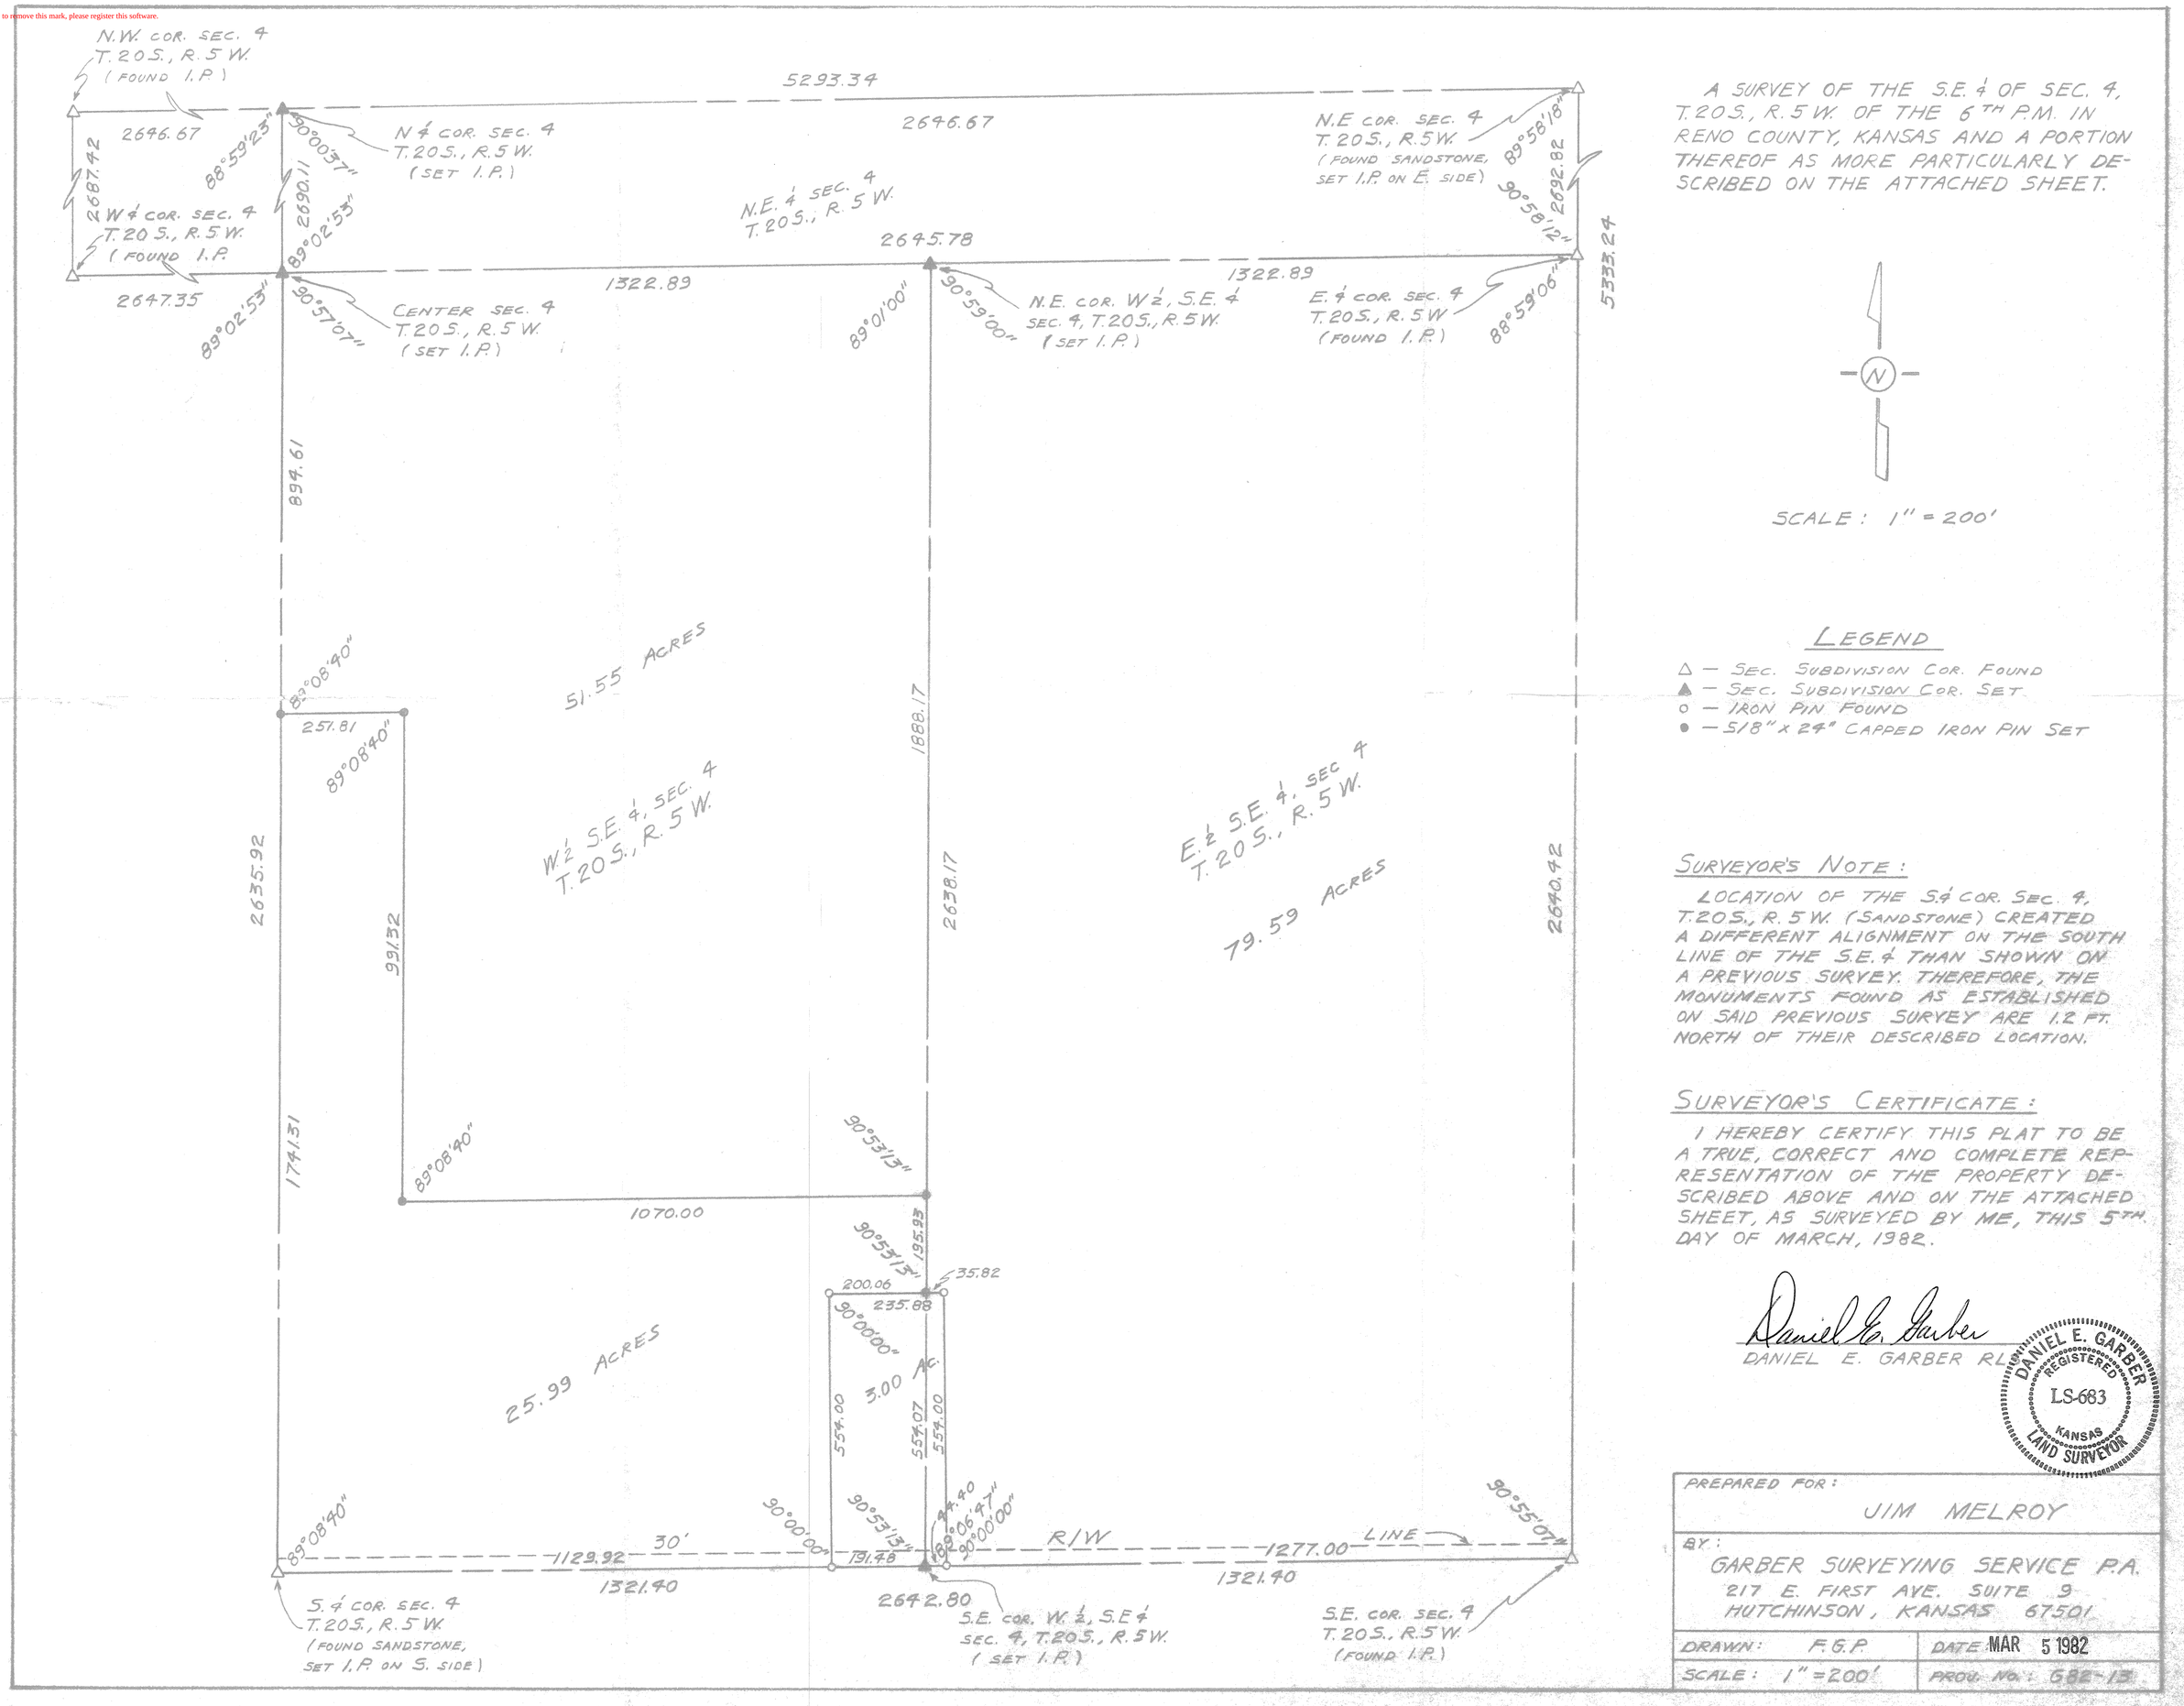

A SURVEY OF THE S.E. ¼ OF SEC. 4, T. 20 S., R. 5 W. OF THE 6TH P.M. IN RENO COUNTY, KANSAS AND A PORTION THEREOF AS MORE PARTICULARLY DESCRIBED ON THE ATTACHED SHEET.

SCALE: 1" = 200'

LEGEND

- △ — SEC. SUBDIVISION COR. FOUND
- ▲ — SEC. SUBDIVISION COR. SET
- ○ — IRON PIN FOUND
- ● — 5/8" x 24" CAPPED IRON PIN SET

SURVEYOR'S NOTE:

LOCATION OF THE S. ¼ COR. SEC. 4, T. 20 S., R. 5 W. (SANDSTONE) CREATED A DIFFERENT ALIGNMENT ON THE SOUTH LINE OF THE S.E. ¼ THAN SHOWN ON A PREVIOUS SURVEY. THEREFORE, THE MONUMENTS FOUND AS ESTABLISHED ON SAID PREVIOUS SURVEY ARE 1.2 FT. NORTH OF THEIR DESCRIBED LOCATION.

SURVEYOR'S CERTIFICATE:

I HEREBY CERTIFY THIS PLAT TO BE A TRUE, CORRECT AND COMPLETE REPRESENTATION OF THE PROPERTY DESCRIBED ABOVE AND ON THE ATTACHED SHEET, AS SURVEYED BY ME, THIS 5TH DAY OF MARCH, 1982.

Daniel E. Garber

DANIEL E. GARBER RLS

DANIEL E. GARBER REGISTERED LS-683 KANSAS LAND SURVEYOR

PREPARED FOR: JIM MELROY	
BY: GARBER SURVEYING SERVICE P.A. 217 E. FIRST AVE. SUITE 9 HUTCHINSON, KANSAS 67501	
DRAWN: F.G.P.	DATE MAR 5 1982
SCALE: 1" = 200'	PROJ. NO.: G82-13