http://www.adultpdf.com
Created by TIFF To PDF trial version, to remove this mark, please register this software.

A SURVEY OF A TRACT OF LAND IN THE NE 1/4, SECTION 14, T21S-R1W McPHERSON, KANSAS

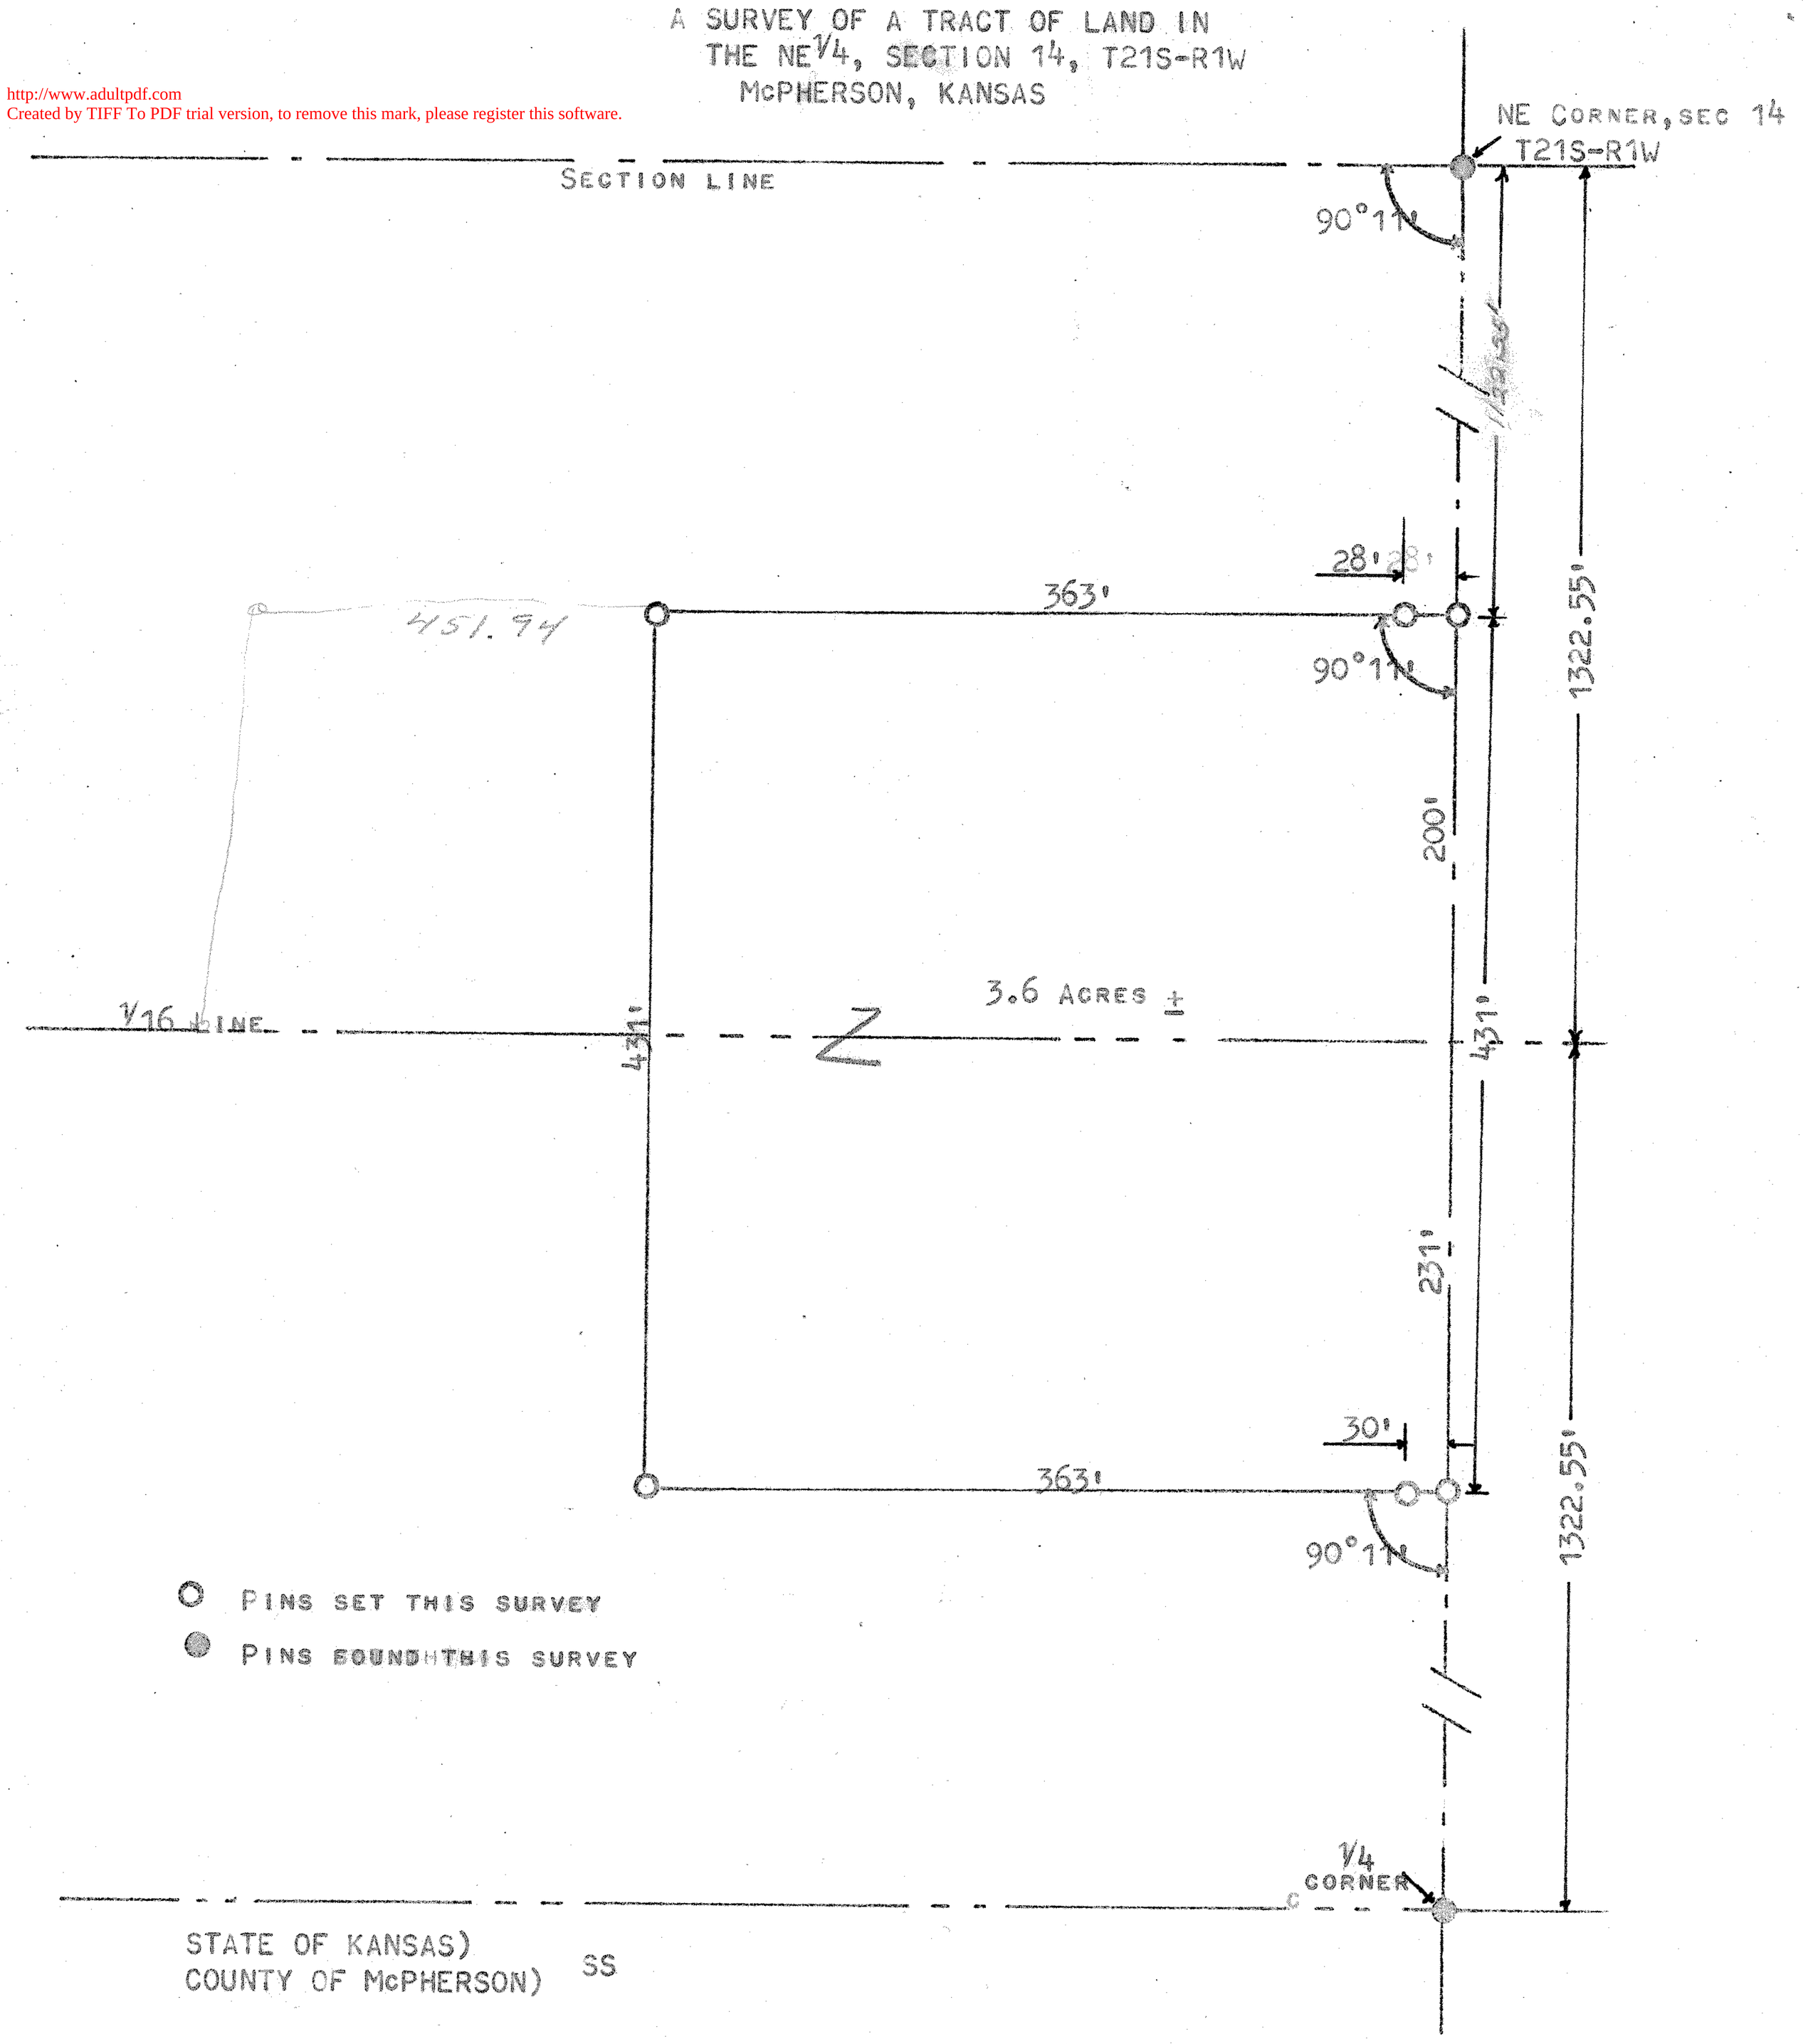

STATE OF KANSAS)
COUNTY OF McPHERSON) SS

I, F.R. RANKIN, COUNTY ENGINEER OF McPHERSON COUNTY, KANSAS DO HEREBY CERTIFY THAT UNDER MY SUPERVISION A SURVEY WAS MADE OF A TRACT OF LAND IN THE NE 1/4, SECTION 14, T21S-R1W, AND DESCRIBED AS FOLLOWS: COMMENCING AT A POINT 1122.55' SOUTH OF THE NE CORNER, SECTION 14, THENCE SOUTH 200' TO THE 1/16 LINE OF SAID SECTION, THENCE 231' SOUTH AGAIN FROM THE 1/16 LINE, THENCE WEST 363' PARALLEL TO THE SECTION LINE THENCE NORTH 431', THENCE EAST 363' TO POINT OF BEGINNING. SAID TRACT CONTAINS 3.6 ACRES MORE OR LESS, AND THE PLAT IS A TRUE EXHIBIT OF SAID SURVEY AS FAR AS IT IS KNOWN TO ME.

SURVEY CALLED FOR BY EMIL KLASSEN

SIGNED THIS 26 DAY OF DECEMBER, 1973.

F.R. RANKIN
COUNTY ENGINEER
McPHERSON COUNTY, KANSAS

MICROFILM