http://www.adultpdf.com
Created by TIFF ... trial version, to remove this mark, please register this software.

Garber
Surveying Service, P.A.
217 East 1st, Suite 16 Hutchinson, KS 67501

Proj. No. G87-912

SURVEY FOR: **Myron Fensky**
DESCRIPTION: A tract in the South half of the Northeast Quarter of Section 16, Township 21 South, Range 1 West of the 6th Principal Meridian in McPherson County, Kansas as described on the attached sheet.

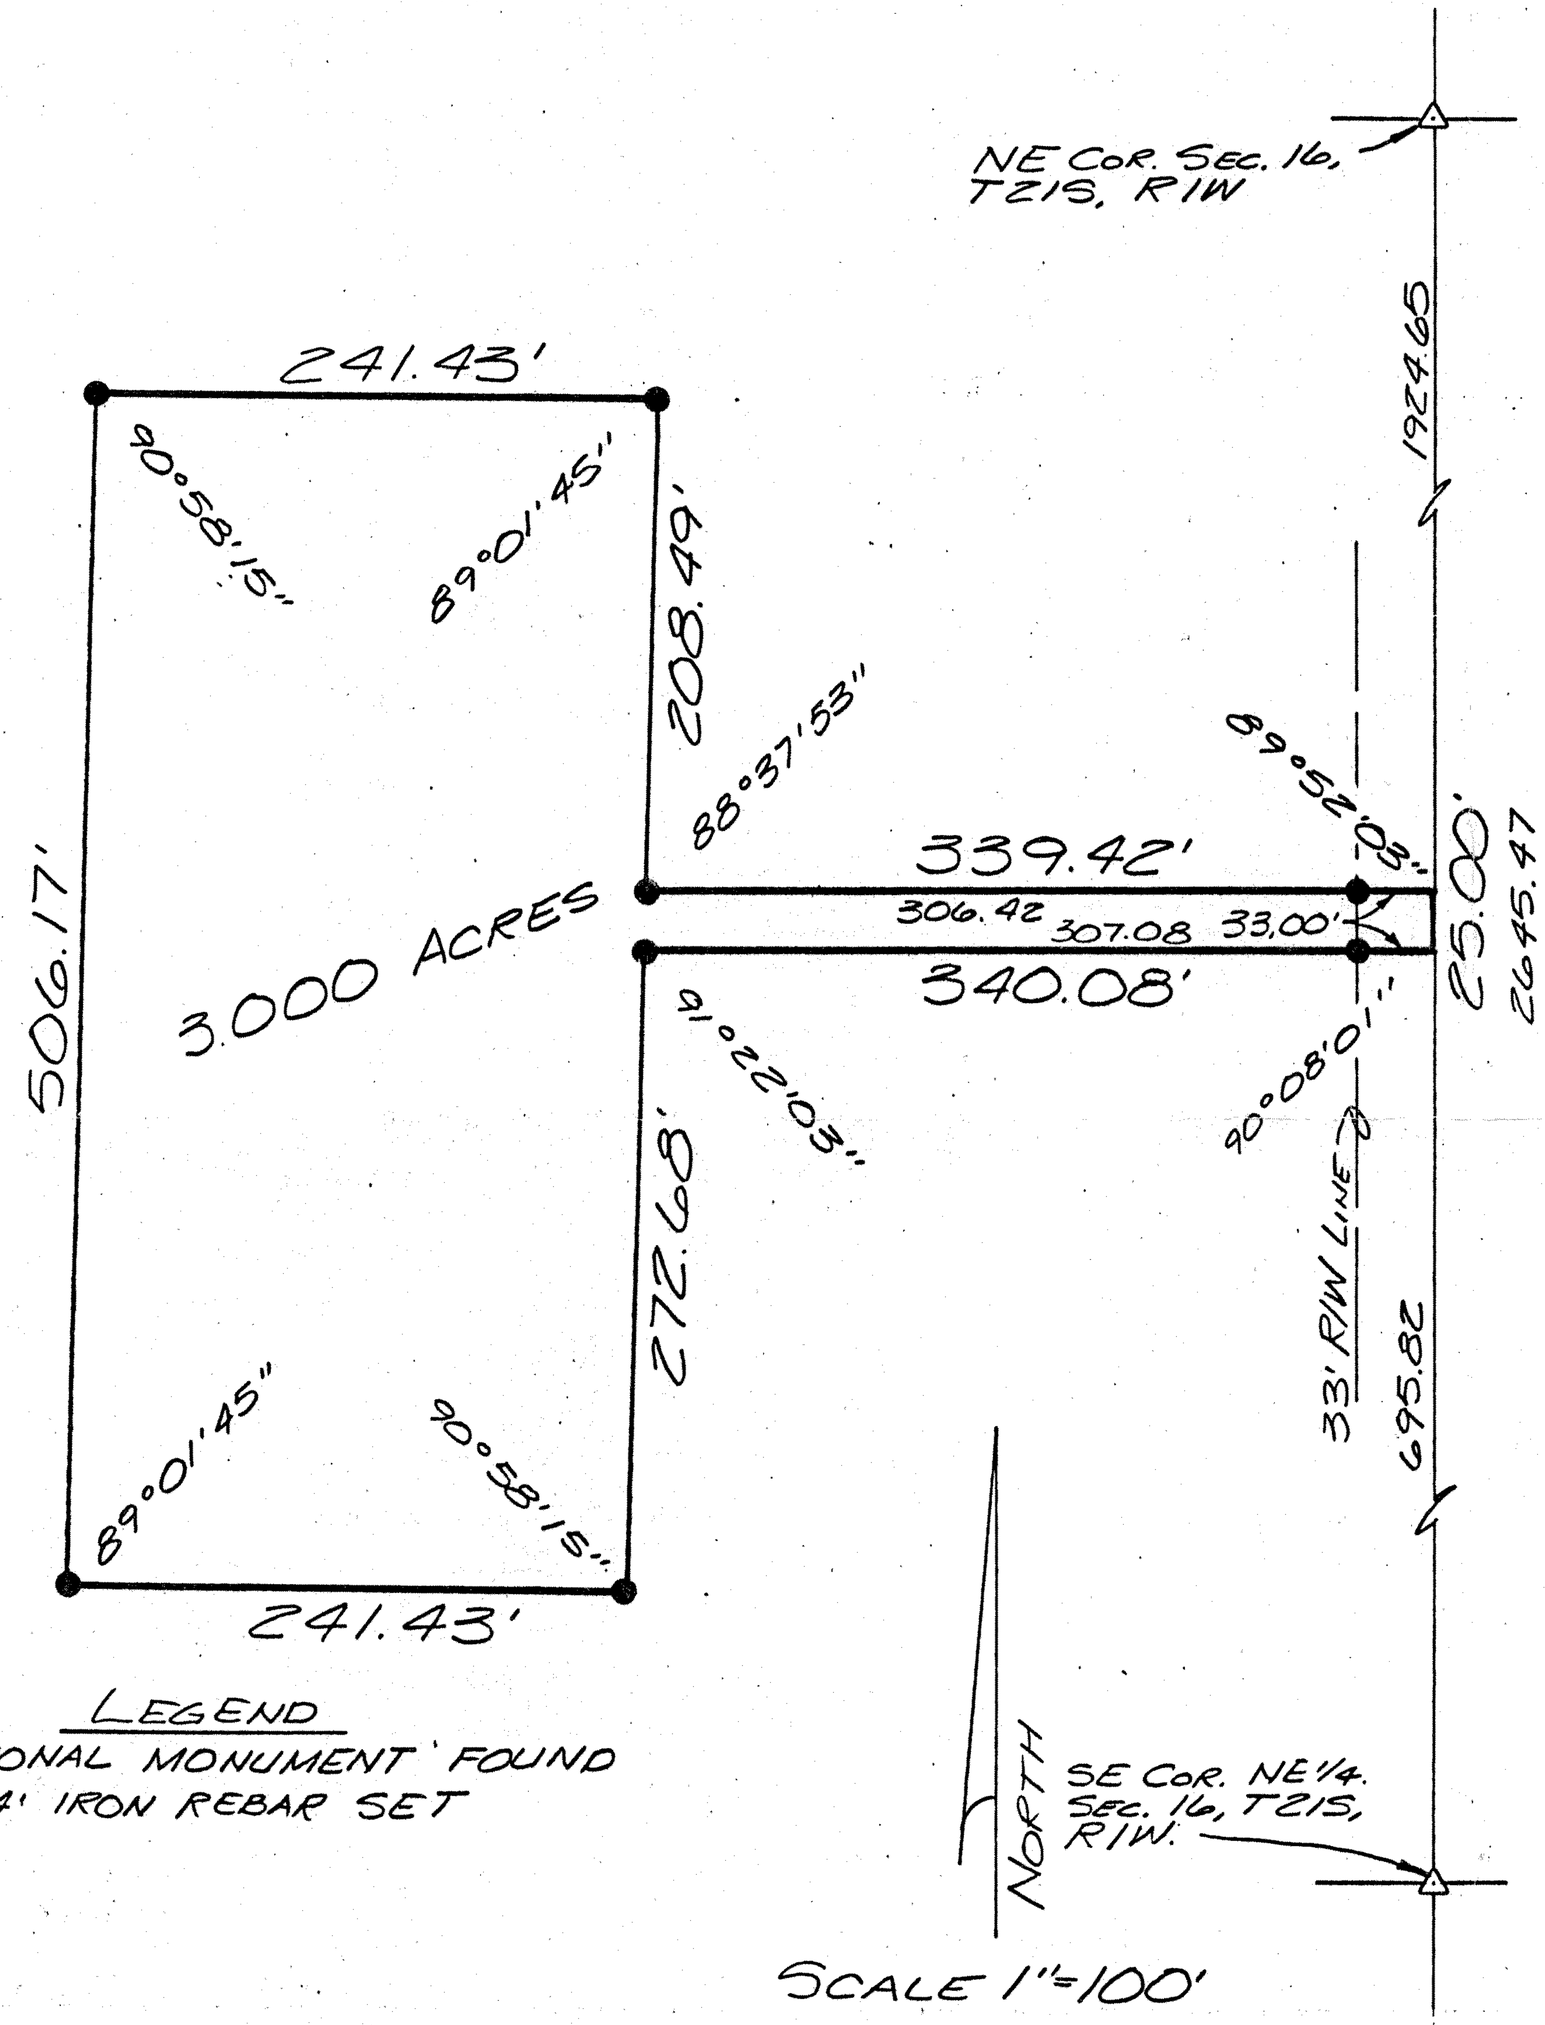

SURVEYOR'S CERTIFICATE:
I hereby certify this plat to be a true, correct and complete representation of the property described above and on the attached sheet as surveyed under my supervision, this 18th of January, 1988.

Lloyd P. Dorzweiler

Lloyd P. Dorzweiler RLS #885

LLOYD P. DORZWEILER
REGISTERED
LS-885
KANSAS
LAND SURVEYOR