http://www.adultpdf.com
Created by TIFF To PDF trial version, to remove this mark, please register this software.

A SURVEY OF THE NE 1/4 SECTION 2, T21S, R1W

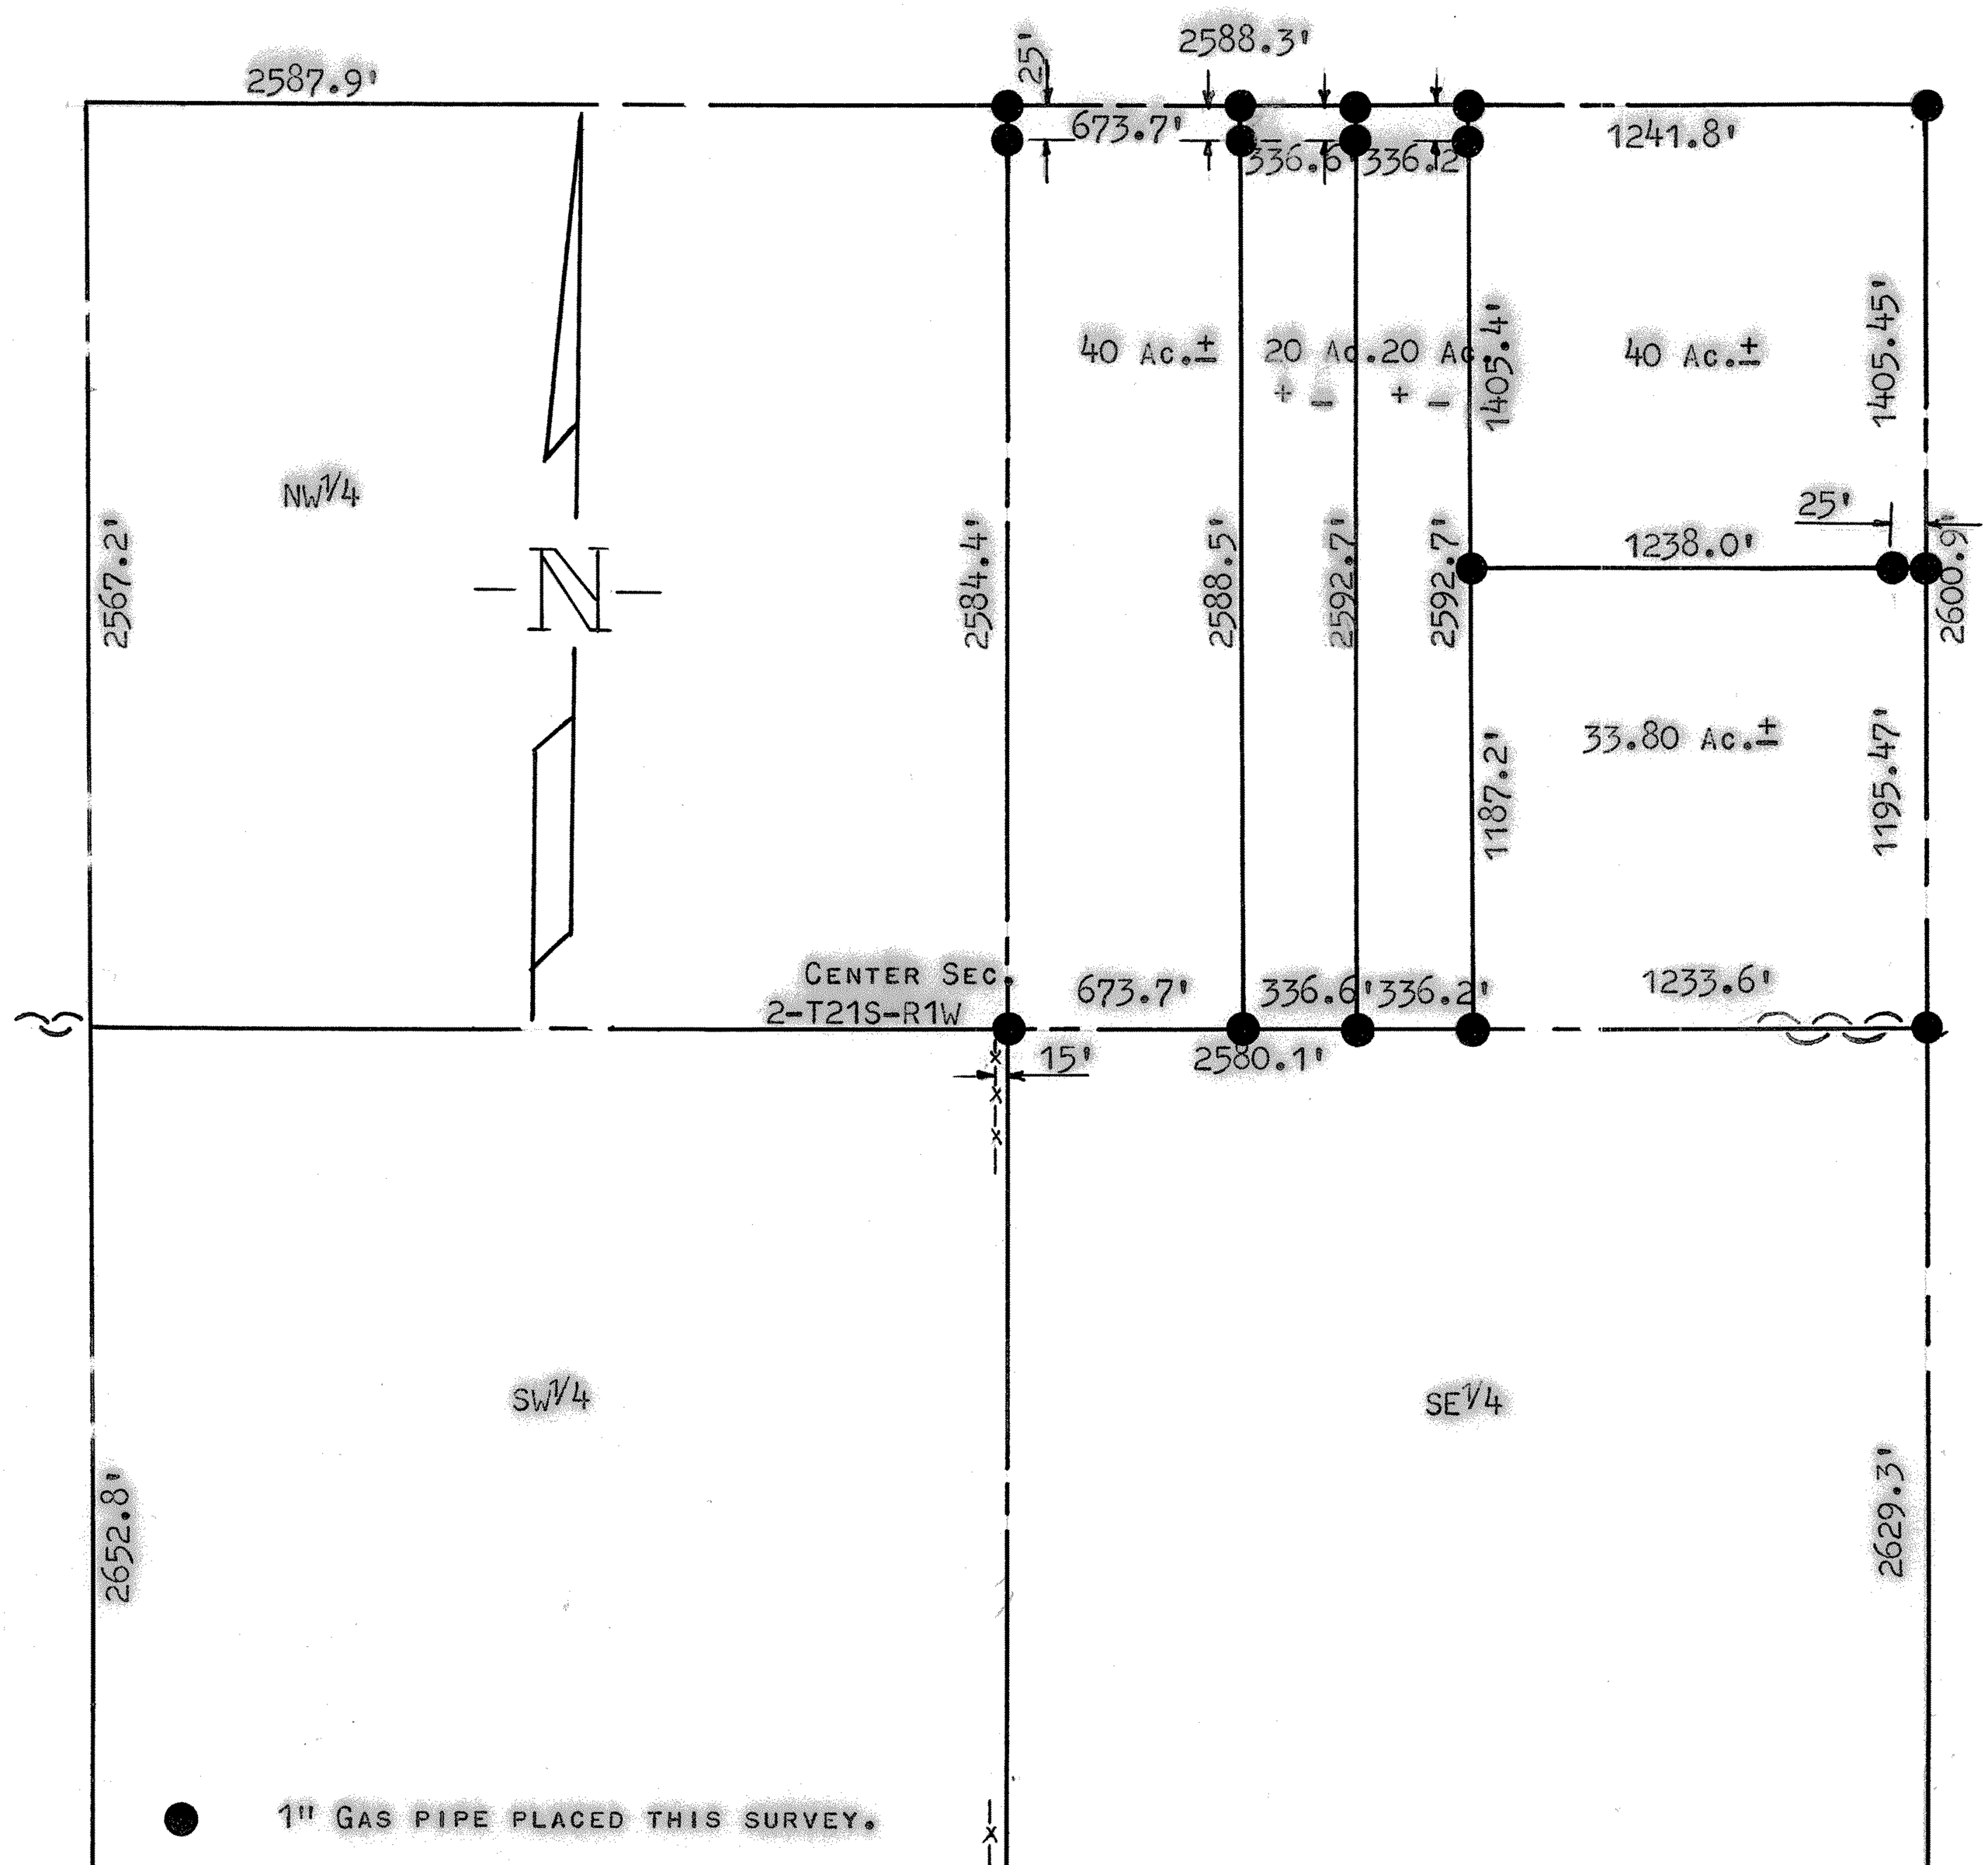

STATE OF KANSAS)
COUNTY OF McPHERSON) SS

I, FRANCIS D. WAGNER, COUNTY ENGINEER OF McPHERSON COUNTY, KANSAS DO HEREBY CERTIFY THAT I DID CAUSE TO BE DONE ON THE 16TH DAY OF SEPTEMBER, 1961, A SURVEY OF THE NE 1/4 SECTION 2, T21S, R1W OF THE 6TH P.M. AND THAT THE ACCOMPANYING PLAT IS A TRUE EXHIBIT OF SAID SURVEY.

FRANCIS D. WAGNER
COUNTY ENGINEER
McPHERSON COUNTY

16 SEPTEMBER, 1961

FRANCIS D. WAGNER
LICENSED
1273
KANSAS
PROFESSIONAL ENGINEER

MICROFILM