http://www.adultpdf.com
Created by TIFF To PDF trial version, to remove this mark, please register this software.

Garber Surveying Service, P.A.
217 East 1st, Suite 16 Hutchinson, KS 67501

Proj. No. G87-101

SURVEY FOR: Ray Lichti
DESCRIPTION: A tract in the Northeast Quarter of Section 29, Township 21 South, Range 2 West of 6th Principal Meridian, McPherson County, Kansas, as described on the attached sheet.

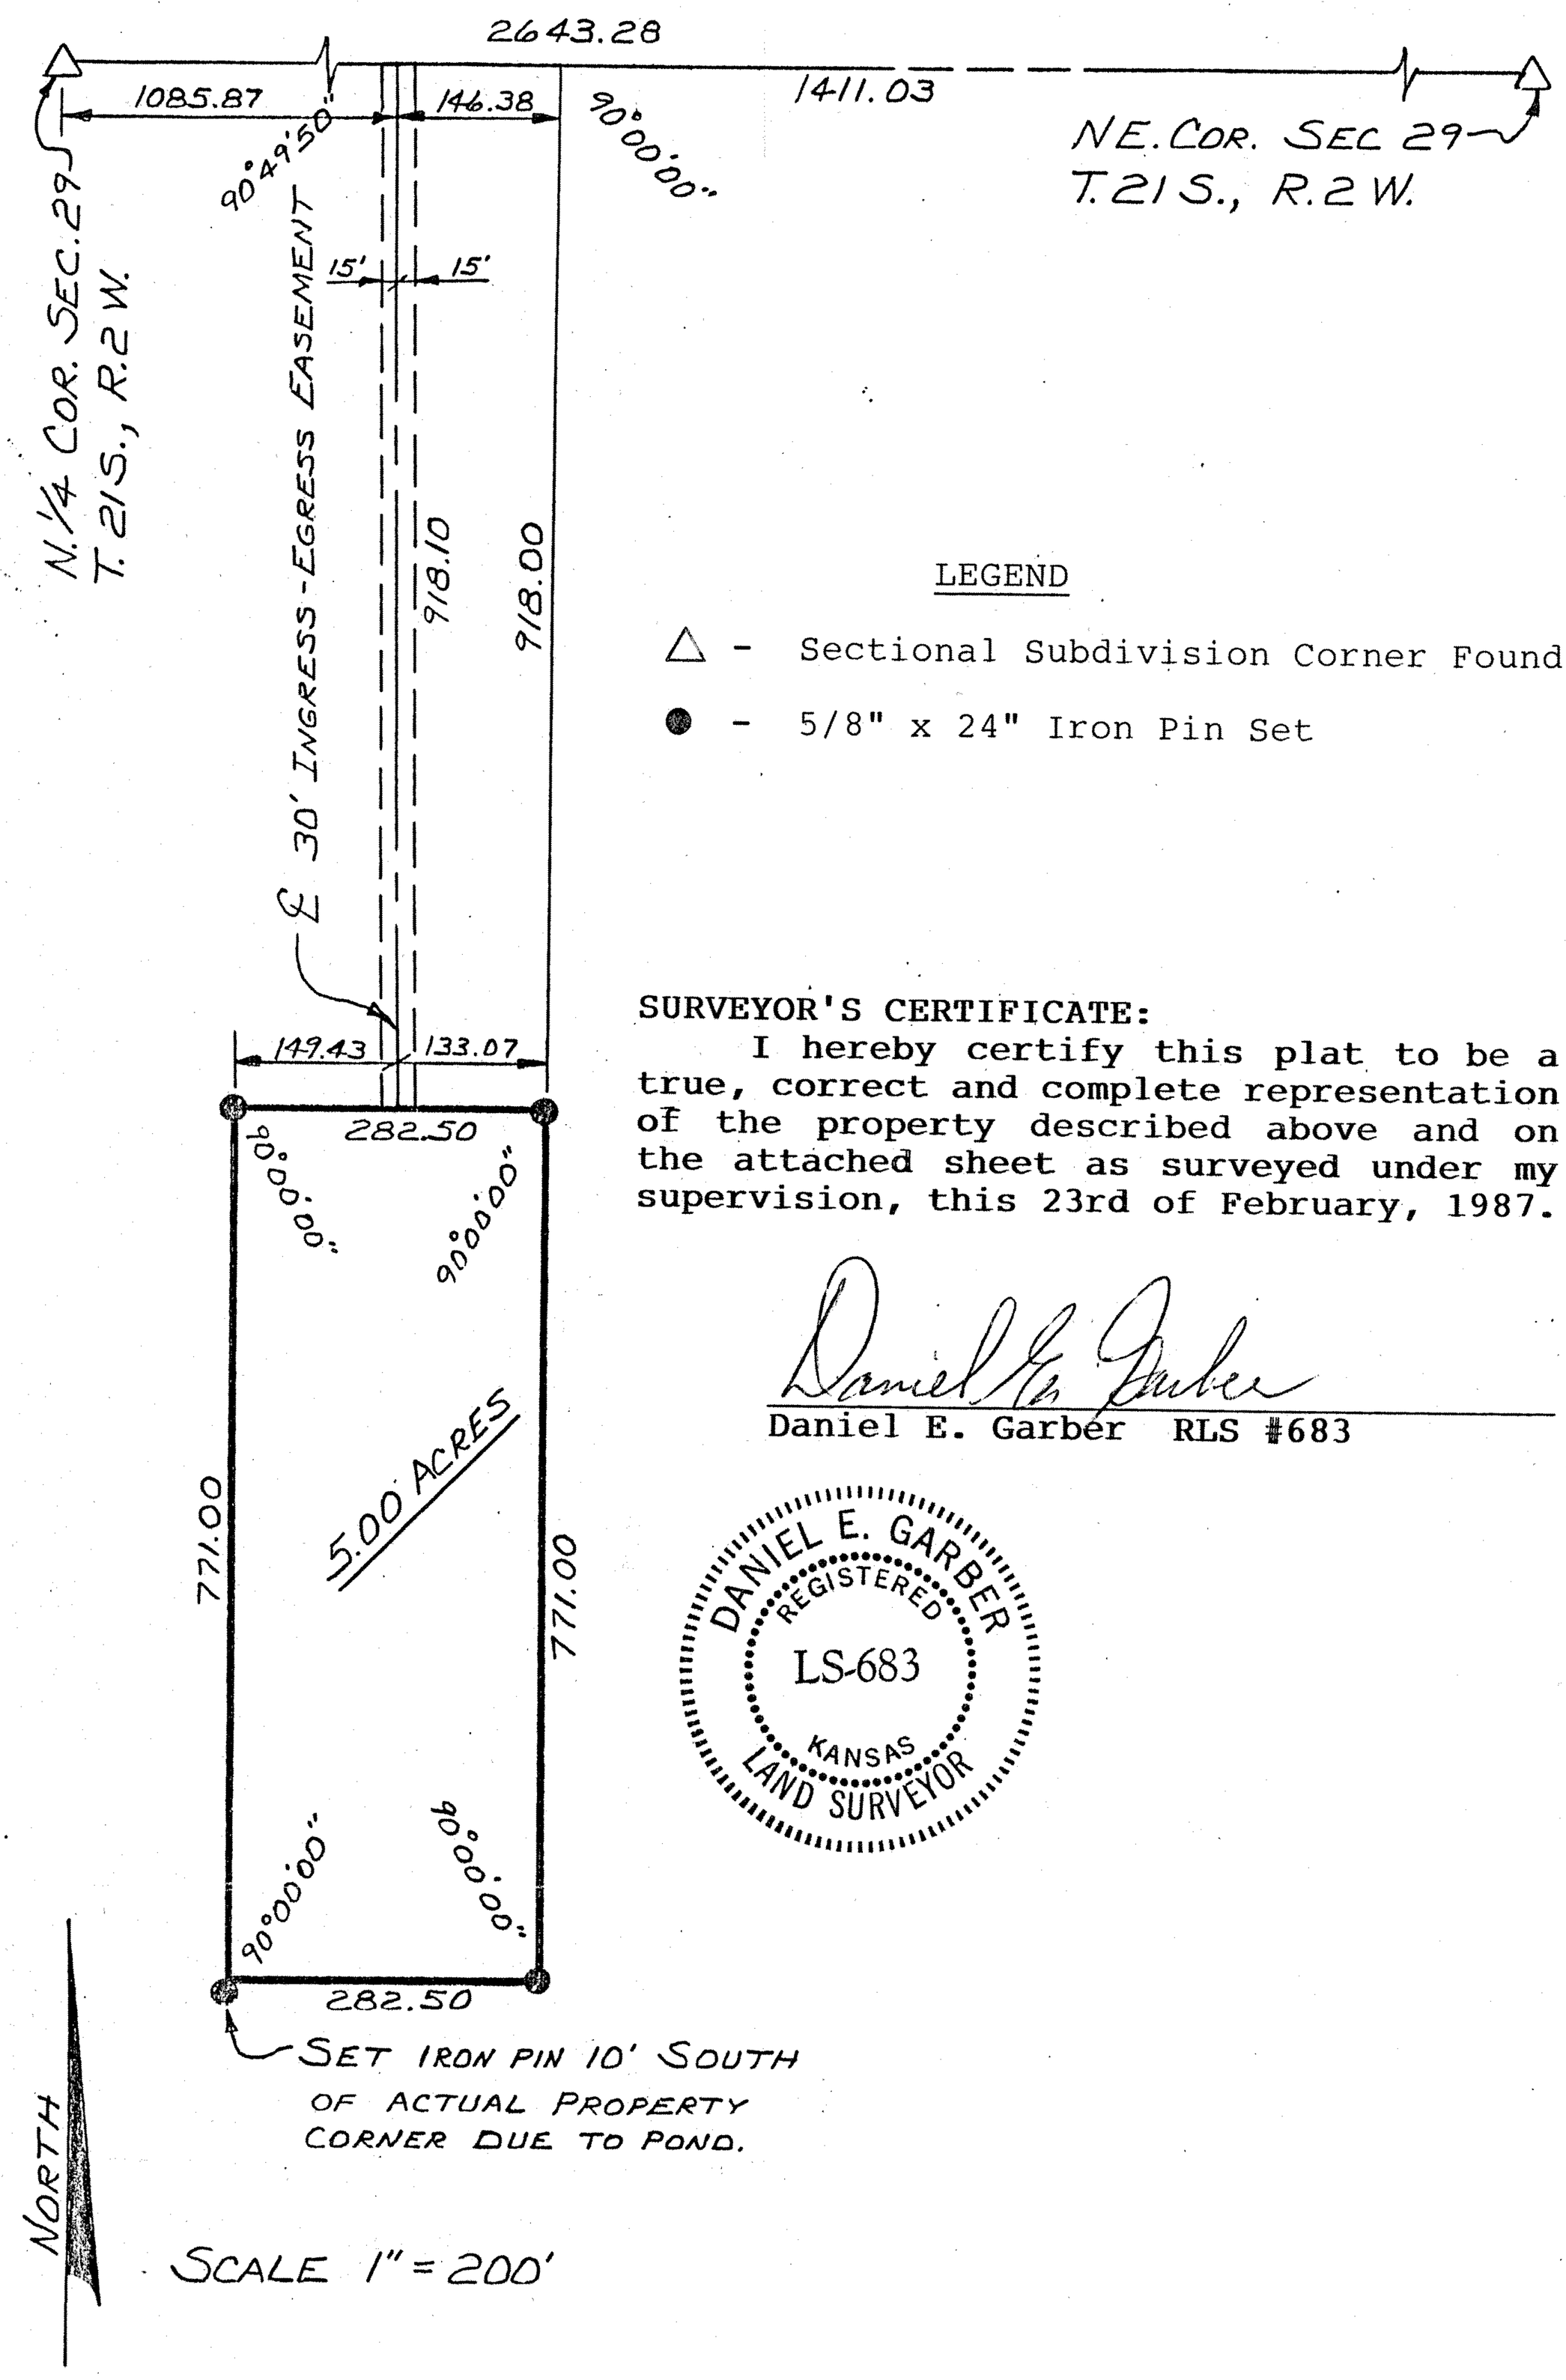

LEGEND

△ - Sectional Subdivision Corner Found

● - 5/8" x 24" Iron Pin Set

SURVEYOR'S CERTIFICATE:

I hereby certify this plat to be a true, correct and complete representation of the property described above and on the attached sheet as surveyed under my supervision, this 23rd of February, 1987.

Daniel E. Garber RLS #683

DANIEL E. GARBER
REGISTERED
LS-683
KANSAS
LAND SURVEYOR