http://www.adultpdf.com
Created by TIFF To PDF trial version, to remove this mark, please register this software.

Garber Surveying Service, P.A.
217 East 1st, Suite 16 • Phone 316 665-7032 • FAX 316 663-7401
Hutchinson, Kansas 67501

Proj. No. G91-106

SURVEY FOR: RAY LICHTI

DESCRIPTION: A tract of land in the Northeast Quarter of Section 29, Township 21 South, Range 2 West of the 6th Principal Meridian more particularly described on the attached sheet.

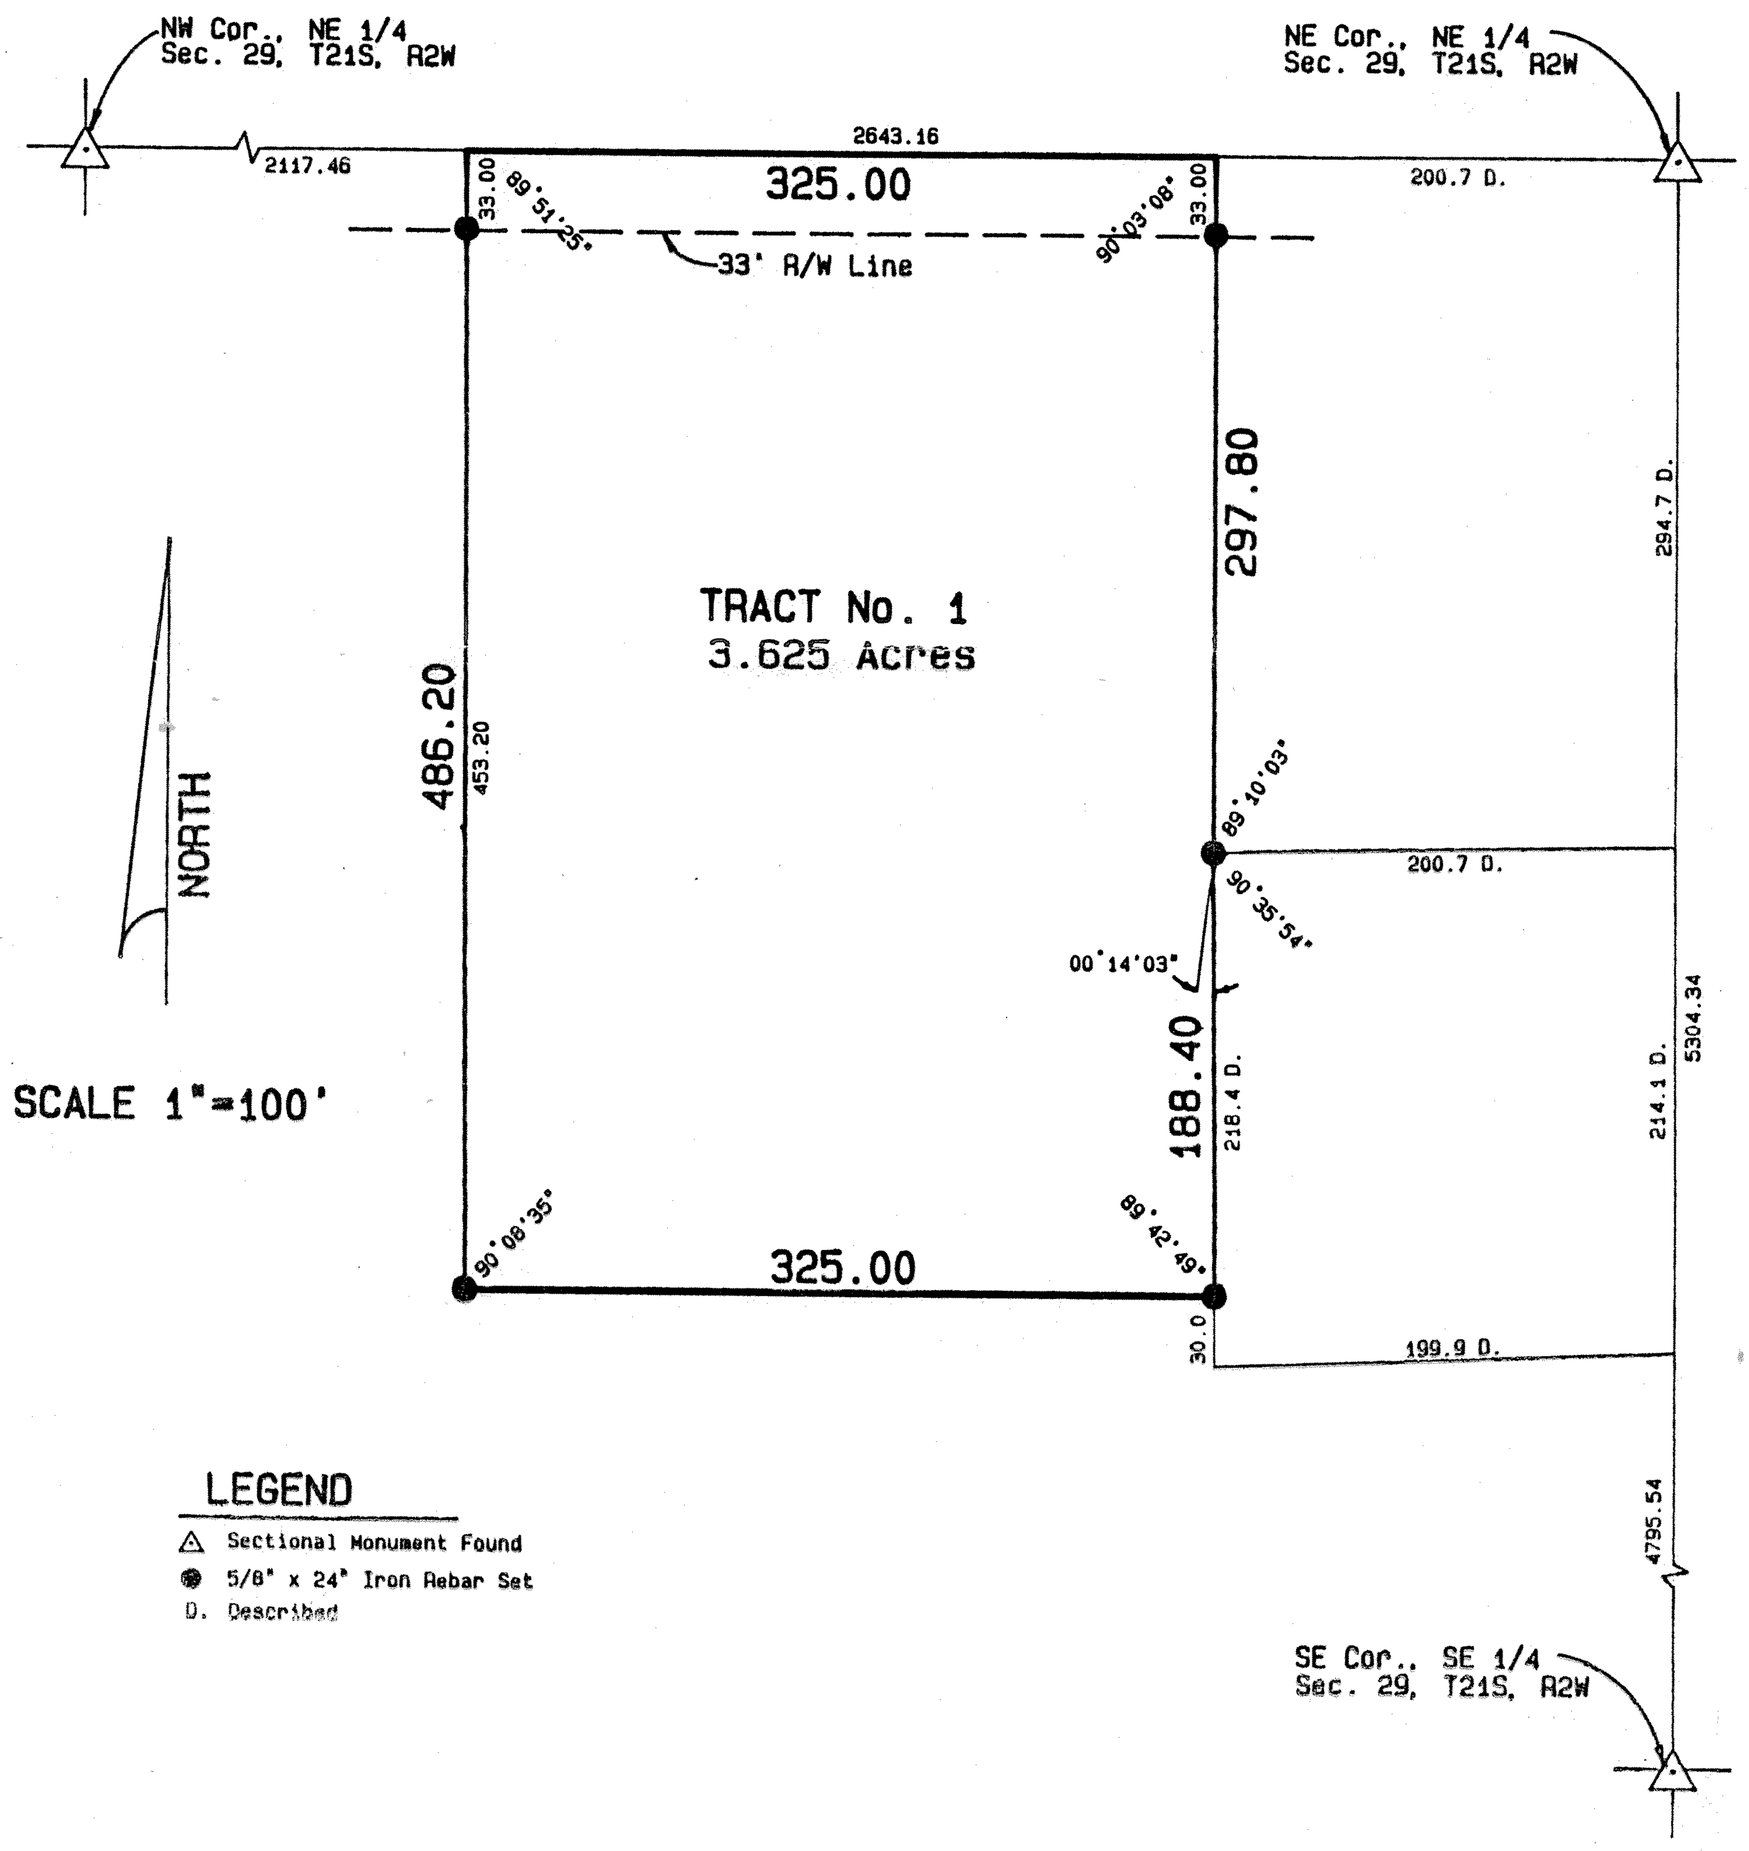

LEGEND
△ Sectional Monument Found
● 5/8" x 24" Iron Rebar Set
D. Described

SURVEYOR'S CERTIFICATE:

I hereby certify this plat to be a true, correct and complete representation of the property described above and on the attached sheet as surveyed under my supervision.

Dated: March 6, 1991

Daniel E. Garber RLS #683

DANIEL E. GARBER
REGISTERED
LS-683
KANSAS
LAND SURVEYOR