http://www.adultpdf.com
Created by TIFF To PDF trial version, to remove this mark, please register this software.

PLAT OF SURVEY

HELLER BOUNDARY SURVEYS

WILLIAM B. HELLER, R.L.S.~734 N. 1ST.ST., LINDSBORG, KS. 67456
HOME PHONE: 1-785-227-2759 ~ CELLULAR: 1-785-227-5279

SURVEY FOR:
ARDATH P.O. & GAIL GRABER
1924 APACHE ROAD
MOUNDRIDGE, KANSAS 67107

OCTOBER 15, 2003

THE S.W.1/4
SEC.32, T21S-R2W

LEGEND

▲ = SECTION CORNER MONUMENT FOUND
△ = SECTION CORNER MONUMENT SET
● = 1/2" REBAR, W/ PLASTIC I.D. CAP
P.O.B. = POINT OF BEGINNING
R/W = RIGHT OF WAY
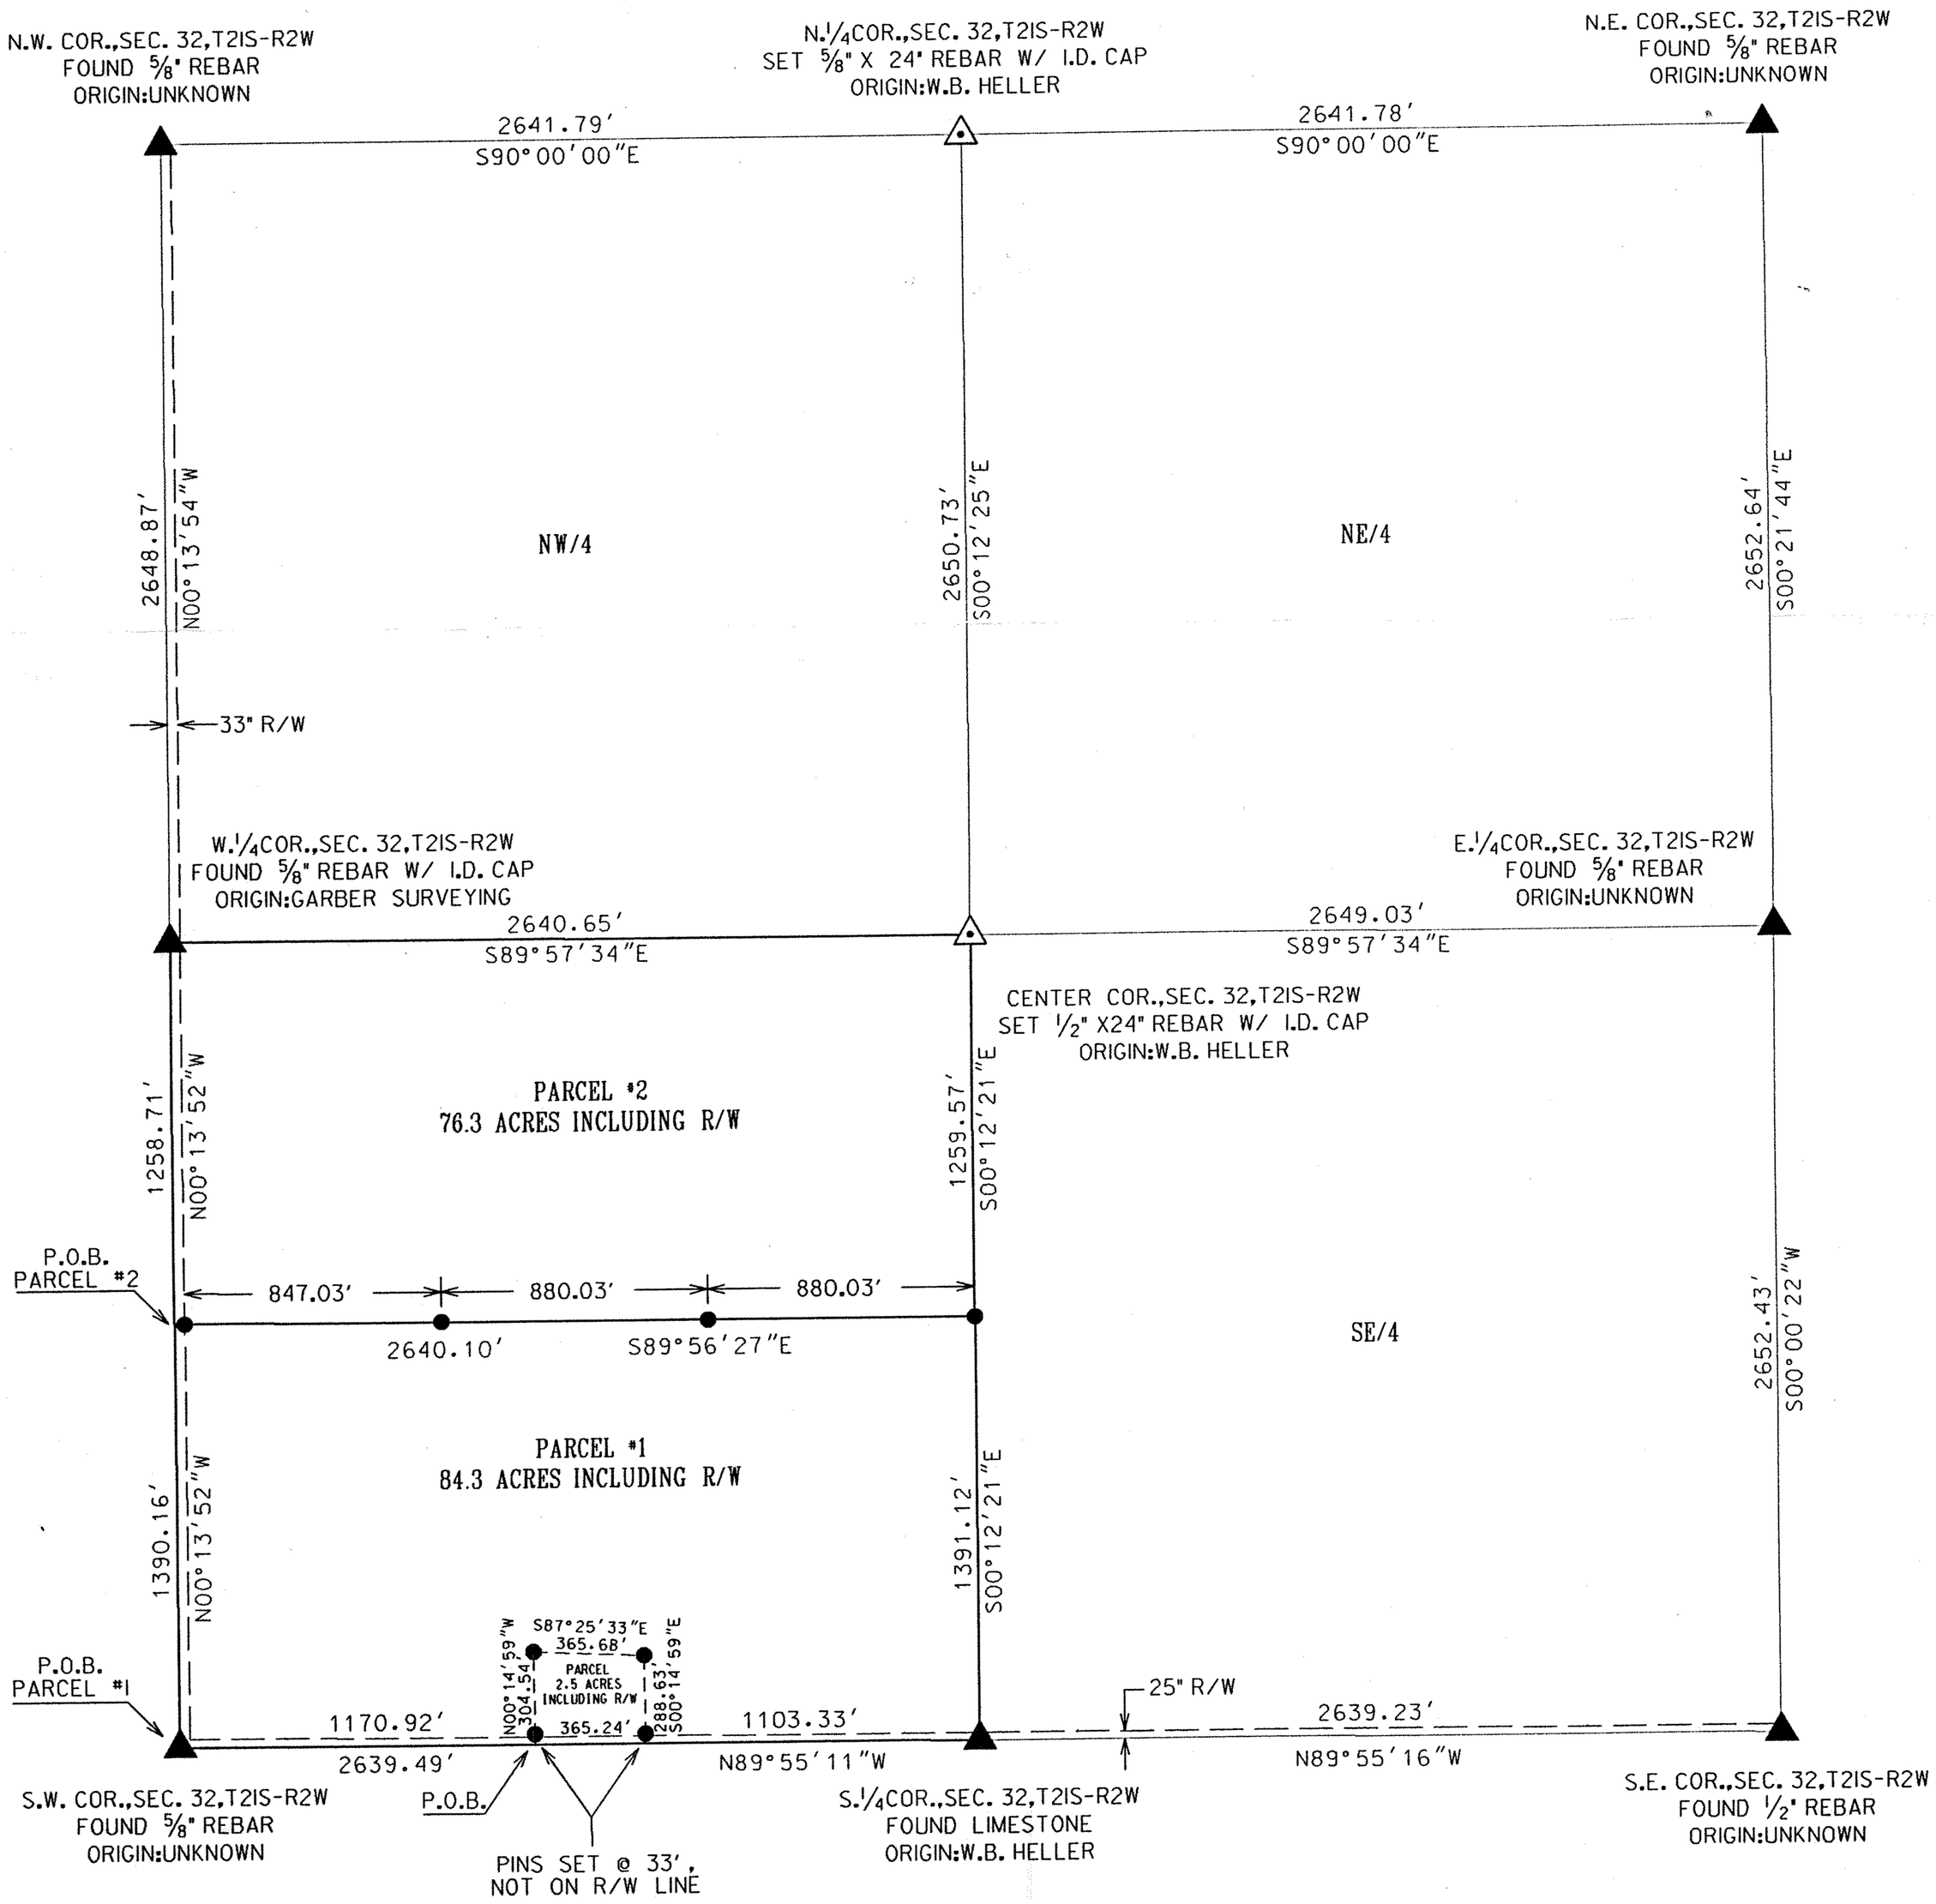
SCALE: 1"=660'
0 165 330 495 660
BEARINGS ASSUMED