http://www.adultpdf.com
Created by TIFF To PDF trial version, to remove this mark, please register this software.

A SURVEY OF A TRACT IN THE N½N½ OF THE SE¼ OF SECTION 7, T.21 S., R.2 W. OF THE 6TH P.M. CONTAINING 4.104 ACRES IN MC PHERSON COUNTY, KANSAS, AS MORE PARTICULARLY DESCRIBED ON THE ACCOMPANYING SHEET.

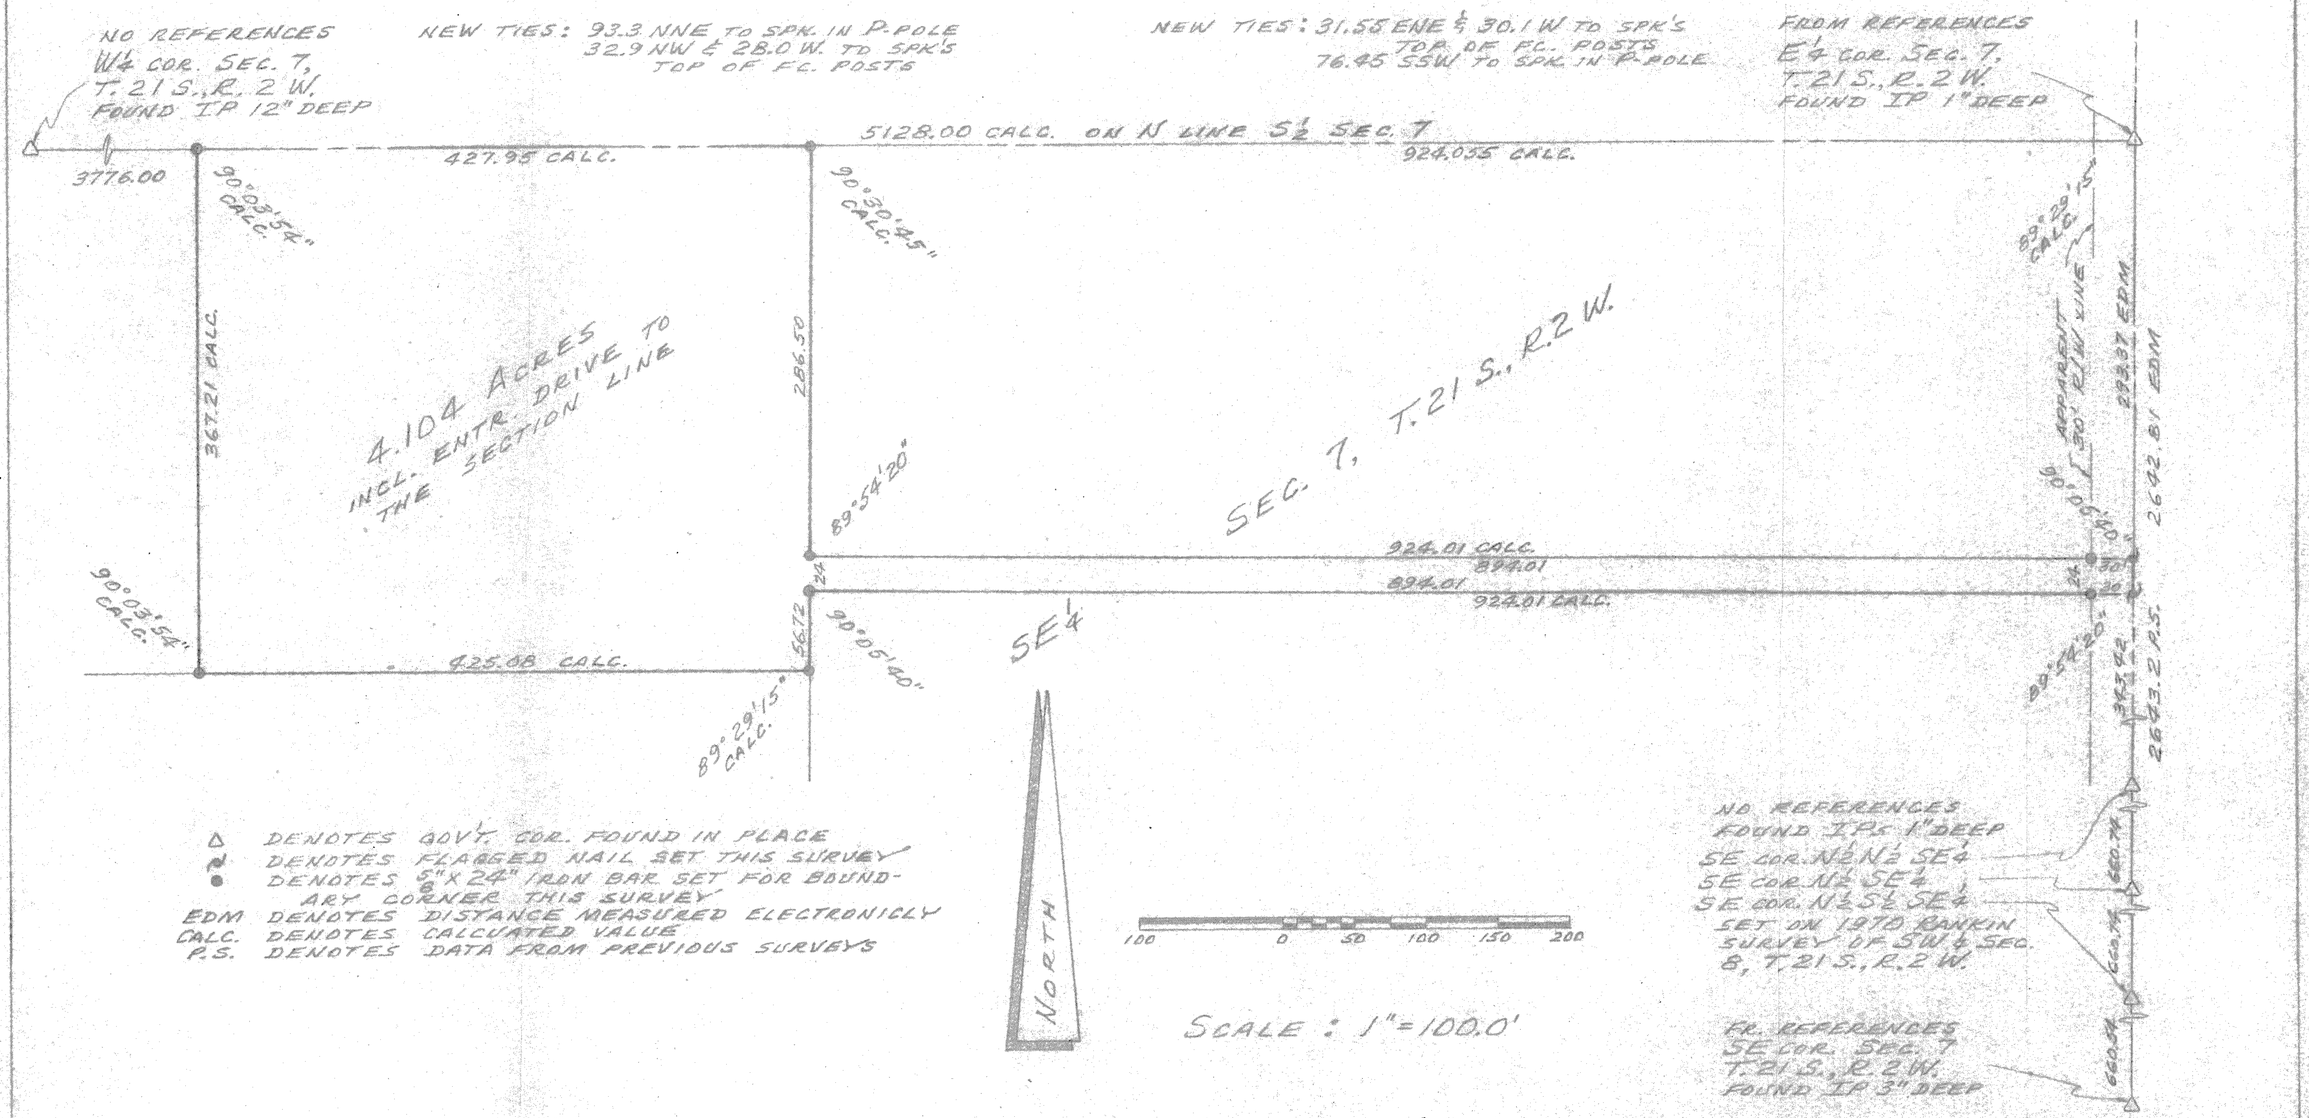

△ DENOTES GOV'T. COR. FOUND IN PLACE
DENOTES FLAGGED NAIL SET THIS SURVEY
● DENOTES 5/8"X24" IRON BAR SET FOR BOUNDARY CORNER THIS SURVEY
EDM DENOTES DISTANCE MEASURED ELECTRONICLY
CALC. DENOTES CALCULATED VALUE
P.S. DENOTES DATA FROM PREVIOUS SURVEYS

I HEREBY CERTIFY THIS PLAT OF SURVEY TO BE A TRUE AND CORRECT REPRESENTATION OF THE PROPERTY DESCRIBED ABOVE AND ON THE ATTACHED SHEET. AS SURVEYED BY ME, THIS 21ST DAY OF JANUARY, 1981.

William H Klassen

PREPARED FOR: ELLIS GOERING, RFD #1 BOX #27A, MOUNDRIDGE, KANSAS 67107 AND TIM GOERING, RFD, MOUNDRIDGE	
BY: SICKMAN-KLASSEN, LAND SURVEYORS 6W E 4TH AVE. HUTCHINSON, KANSAS 67501 (316) 663-7401 P.O. BOX #1691	
SURVEYED: KLASSEN-HEIDEBRECHT	PROJECT NO.: SK-80-121
COMPUTED & CHECKED: KLASSEN	DATE: 21 JANUARY 1981