http://www.adultpdf.com
Created by TIFF To PDF trial version, to remove this mark, please register this software.

CERTIFICATE OF SURVEY

State of Kansas)
) ss
County of McPherson)

This is to certify that I, James H. Brosemer, a registered land surveyor in said County and State, surveyed and monumented the following:

LEGAL DESCRIPTION

The East one-half of the West one-half of the Southwest Quarter (E½ W½ SW¼) of section 1, Township 21 South, Range 3 West of the 6th P.M., containing 40.0 acres.

For: Ray Litchi
189 20th Ave
Moundridge, KS 67107

James H. Brosemer LS 82
July 13, 1999

JAMES H. BROSEMER REGISTERED LS-82 KANSAS LAND SURVEYOR
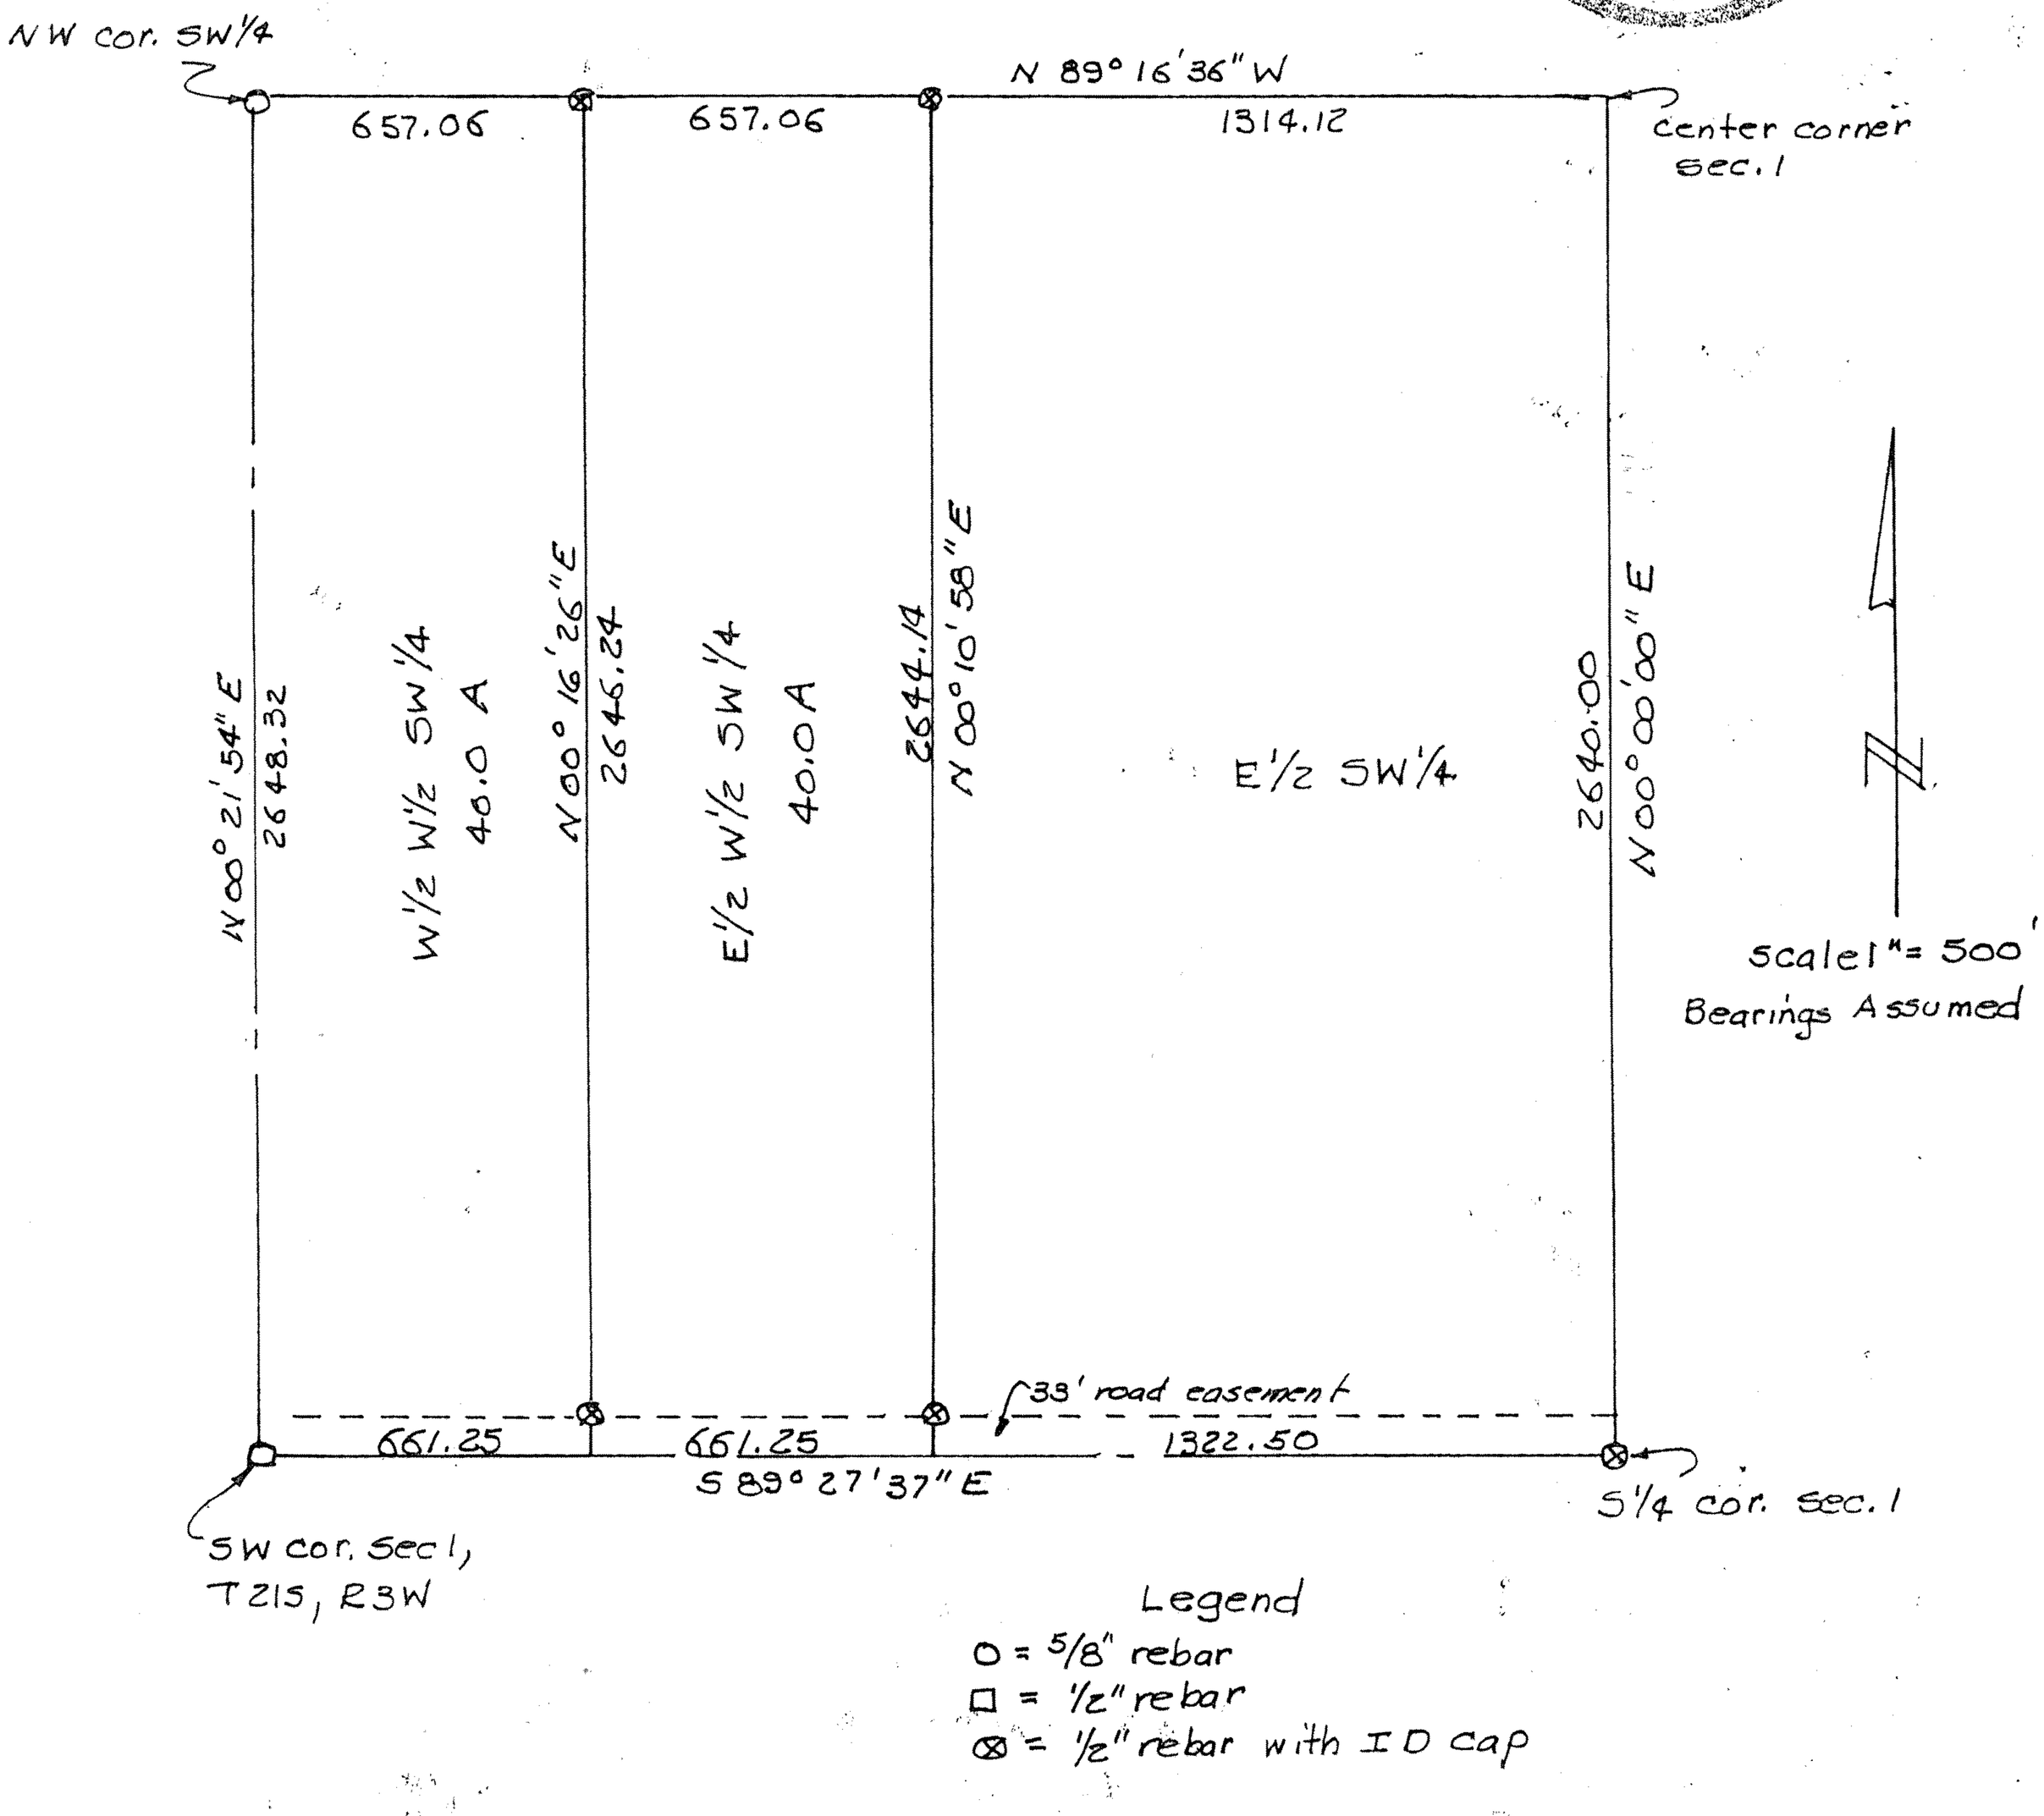
PLAT OF SURVEY