http://www.adultpdf.com
Created by TIFF To PDF trial version, to remove this mark, please register this software.

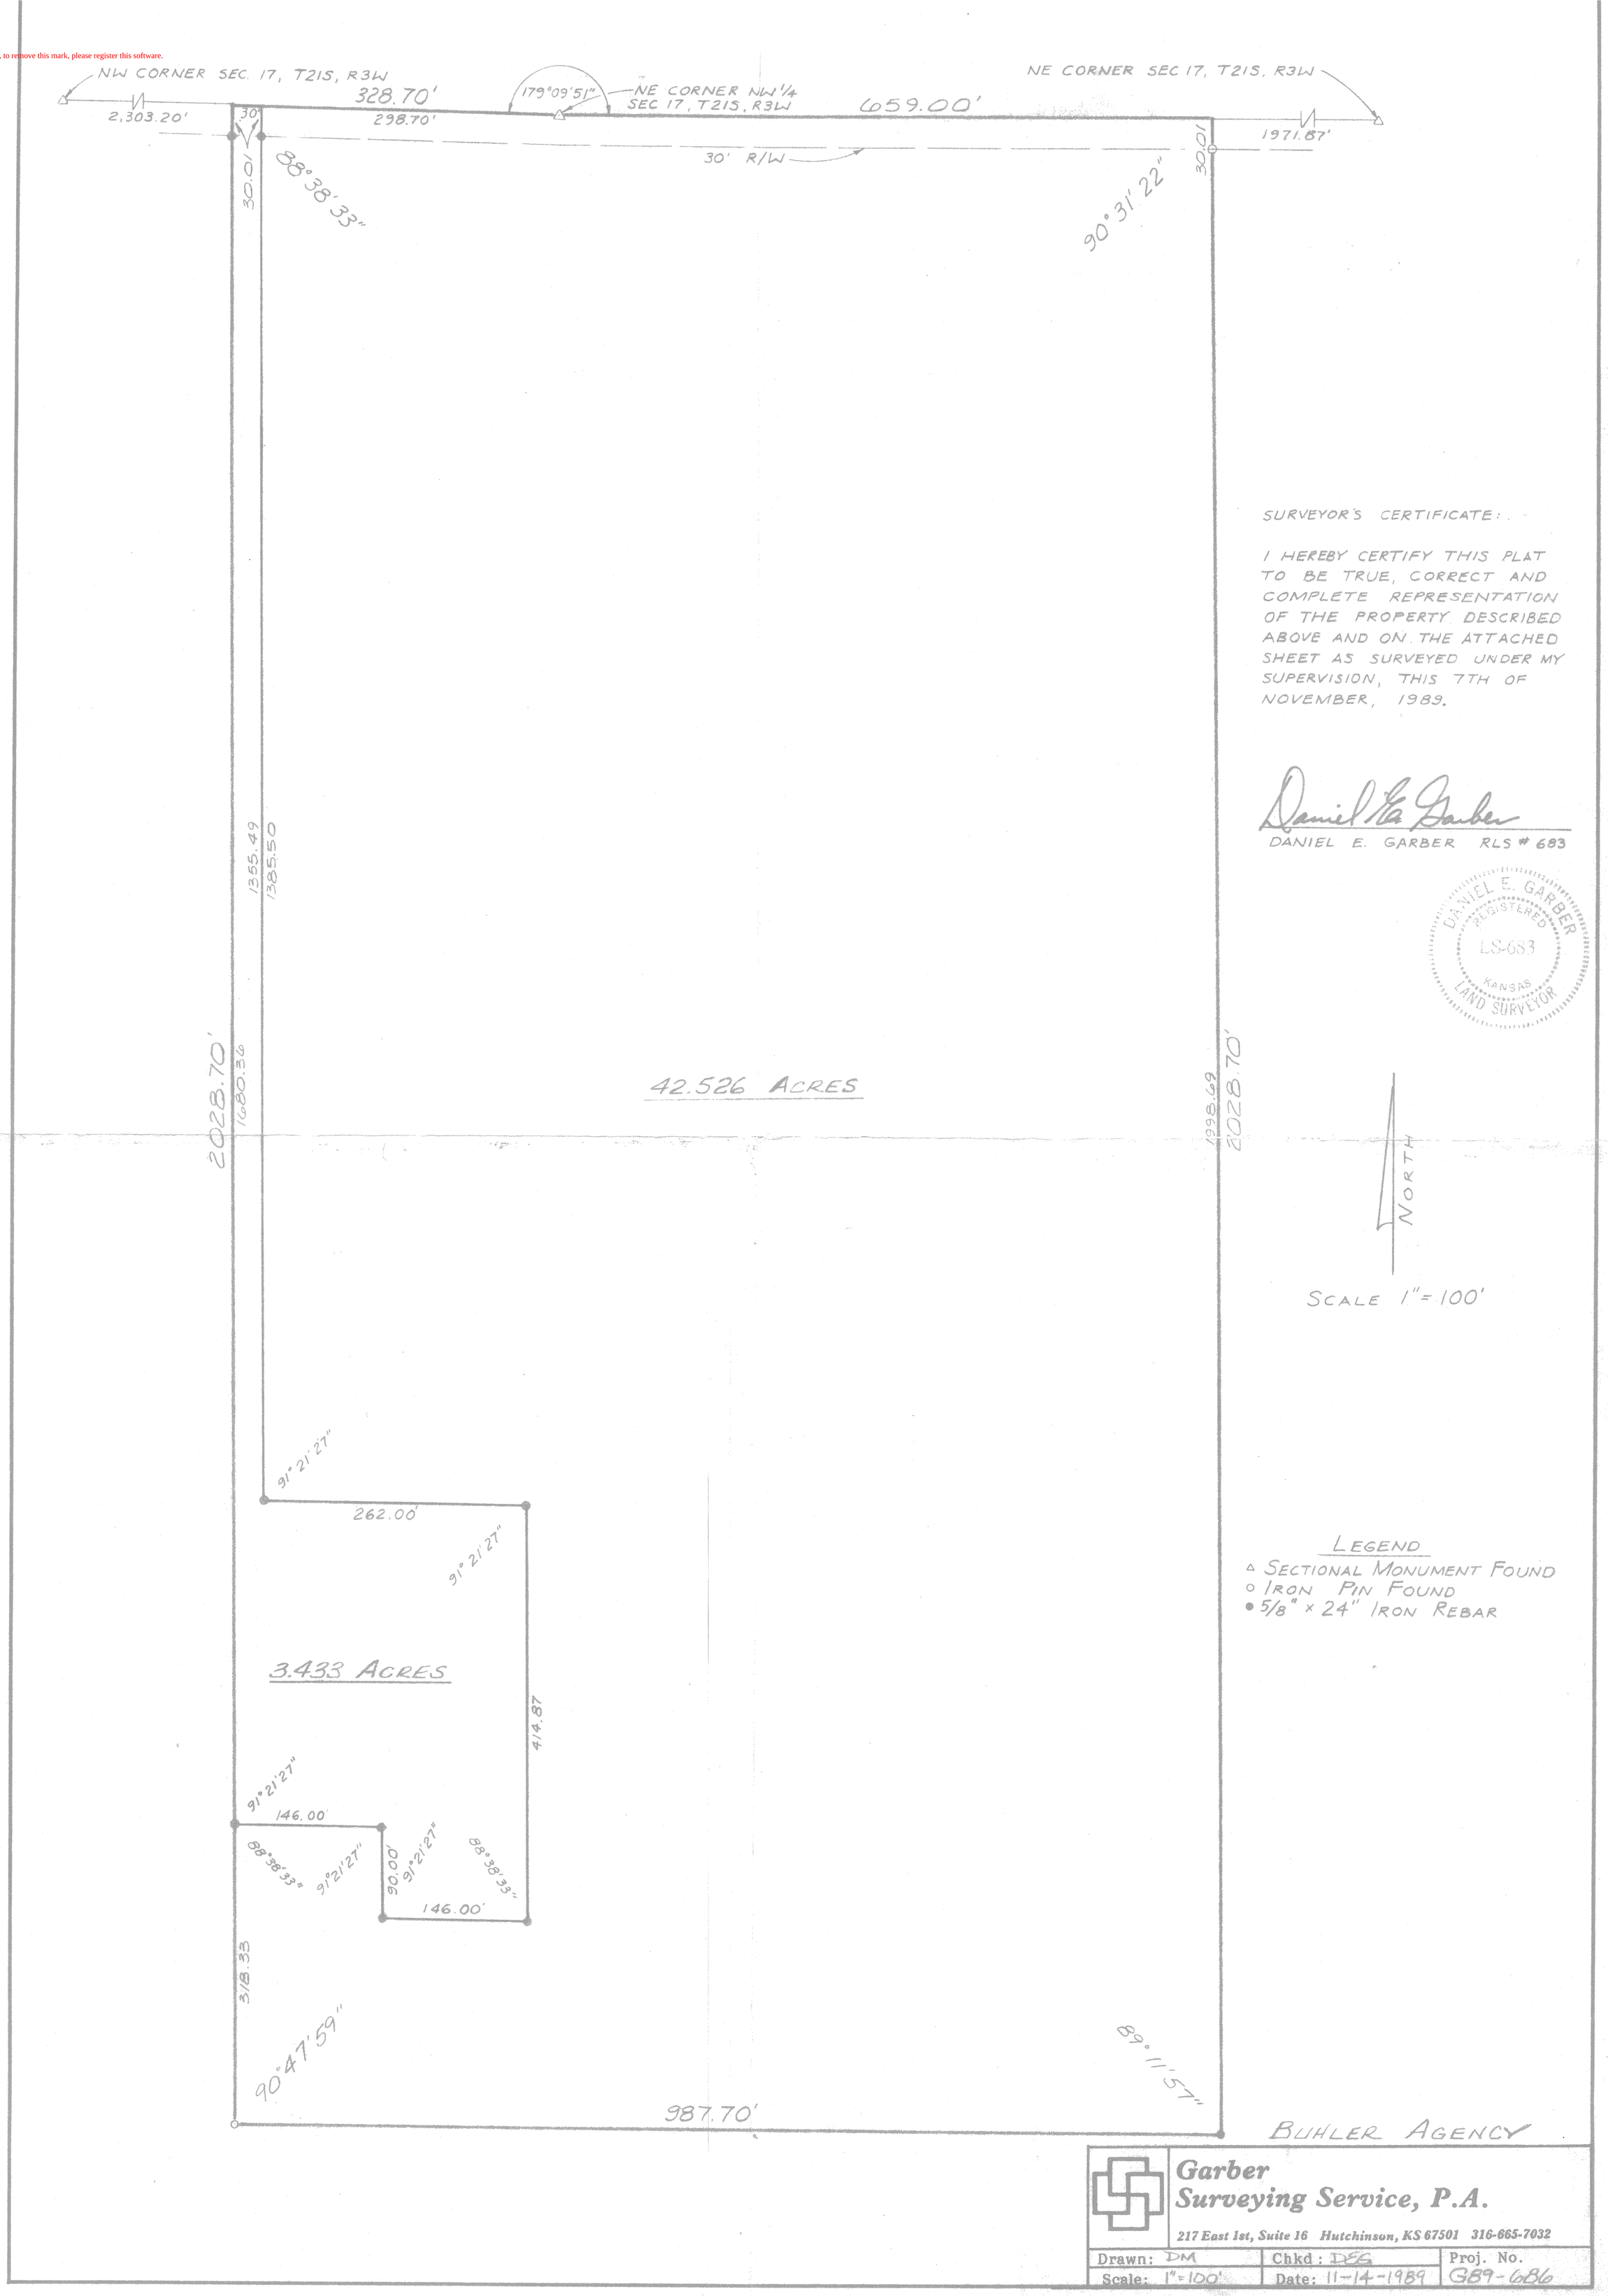

SURVEYOR'S CERTIFICATE:

I HEREBY CERTIFY THIS PLAT TO BE TRUE, CORRECT AND COMPLETE REPRESENTATION OF THE PROPERTY DESCRIBED ABOVE AND ON THE ATTACHED SHEET AS SURVEYED UNDER MY SUPERVISION, THIS 7TH OF NOVEMBER, 1989.

Daniel E. Garber

DANIEL E. GARBER RLS # 683

DANIEL E. GARBER REGISTERED LS-683 KANSAS LAND SURVEYOR

Garber Surveying Service, P.A.

217 East 1st, Suite 16 Hutchinson, KS 67501 316-665-7032

Drawn: DM	Chkd: DEG	Proj. No.
Scale: 1" = 100'	Date: 11-14-1989	G89-686